



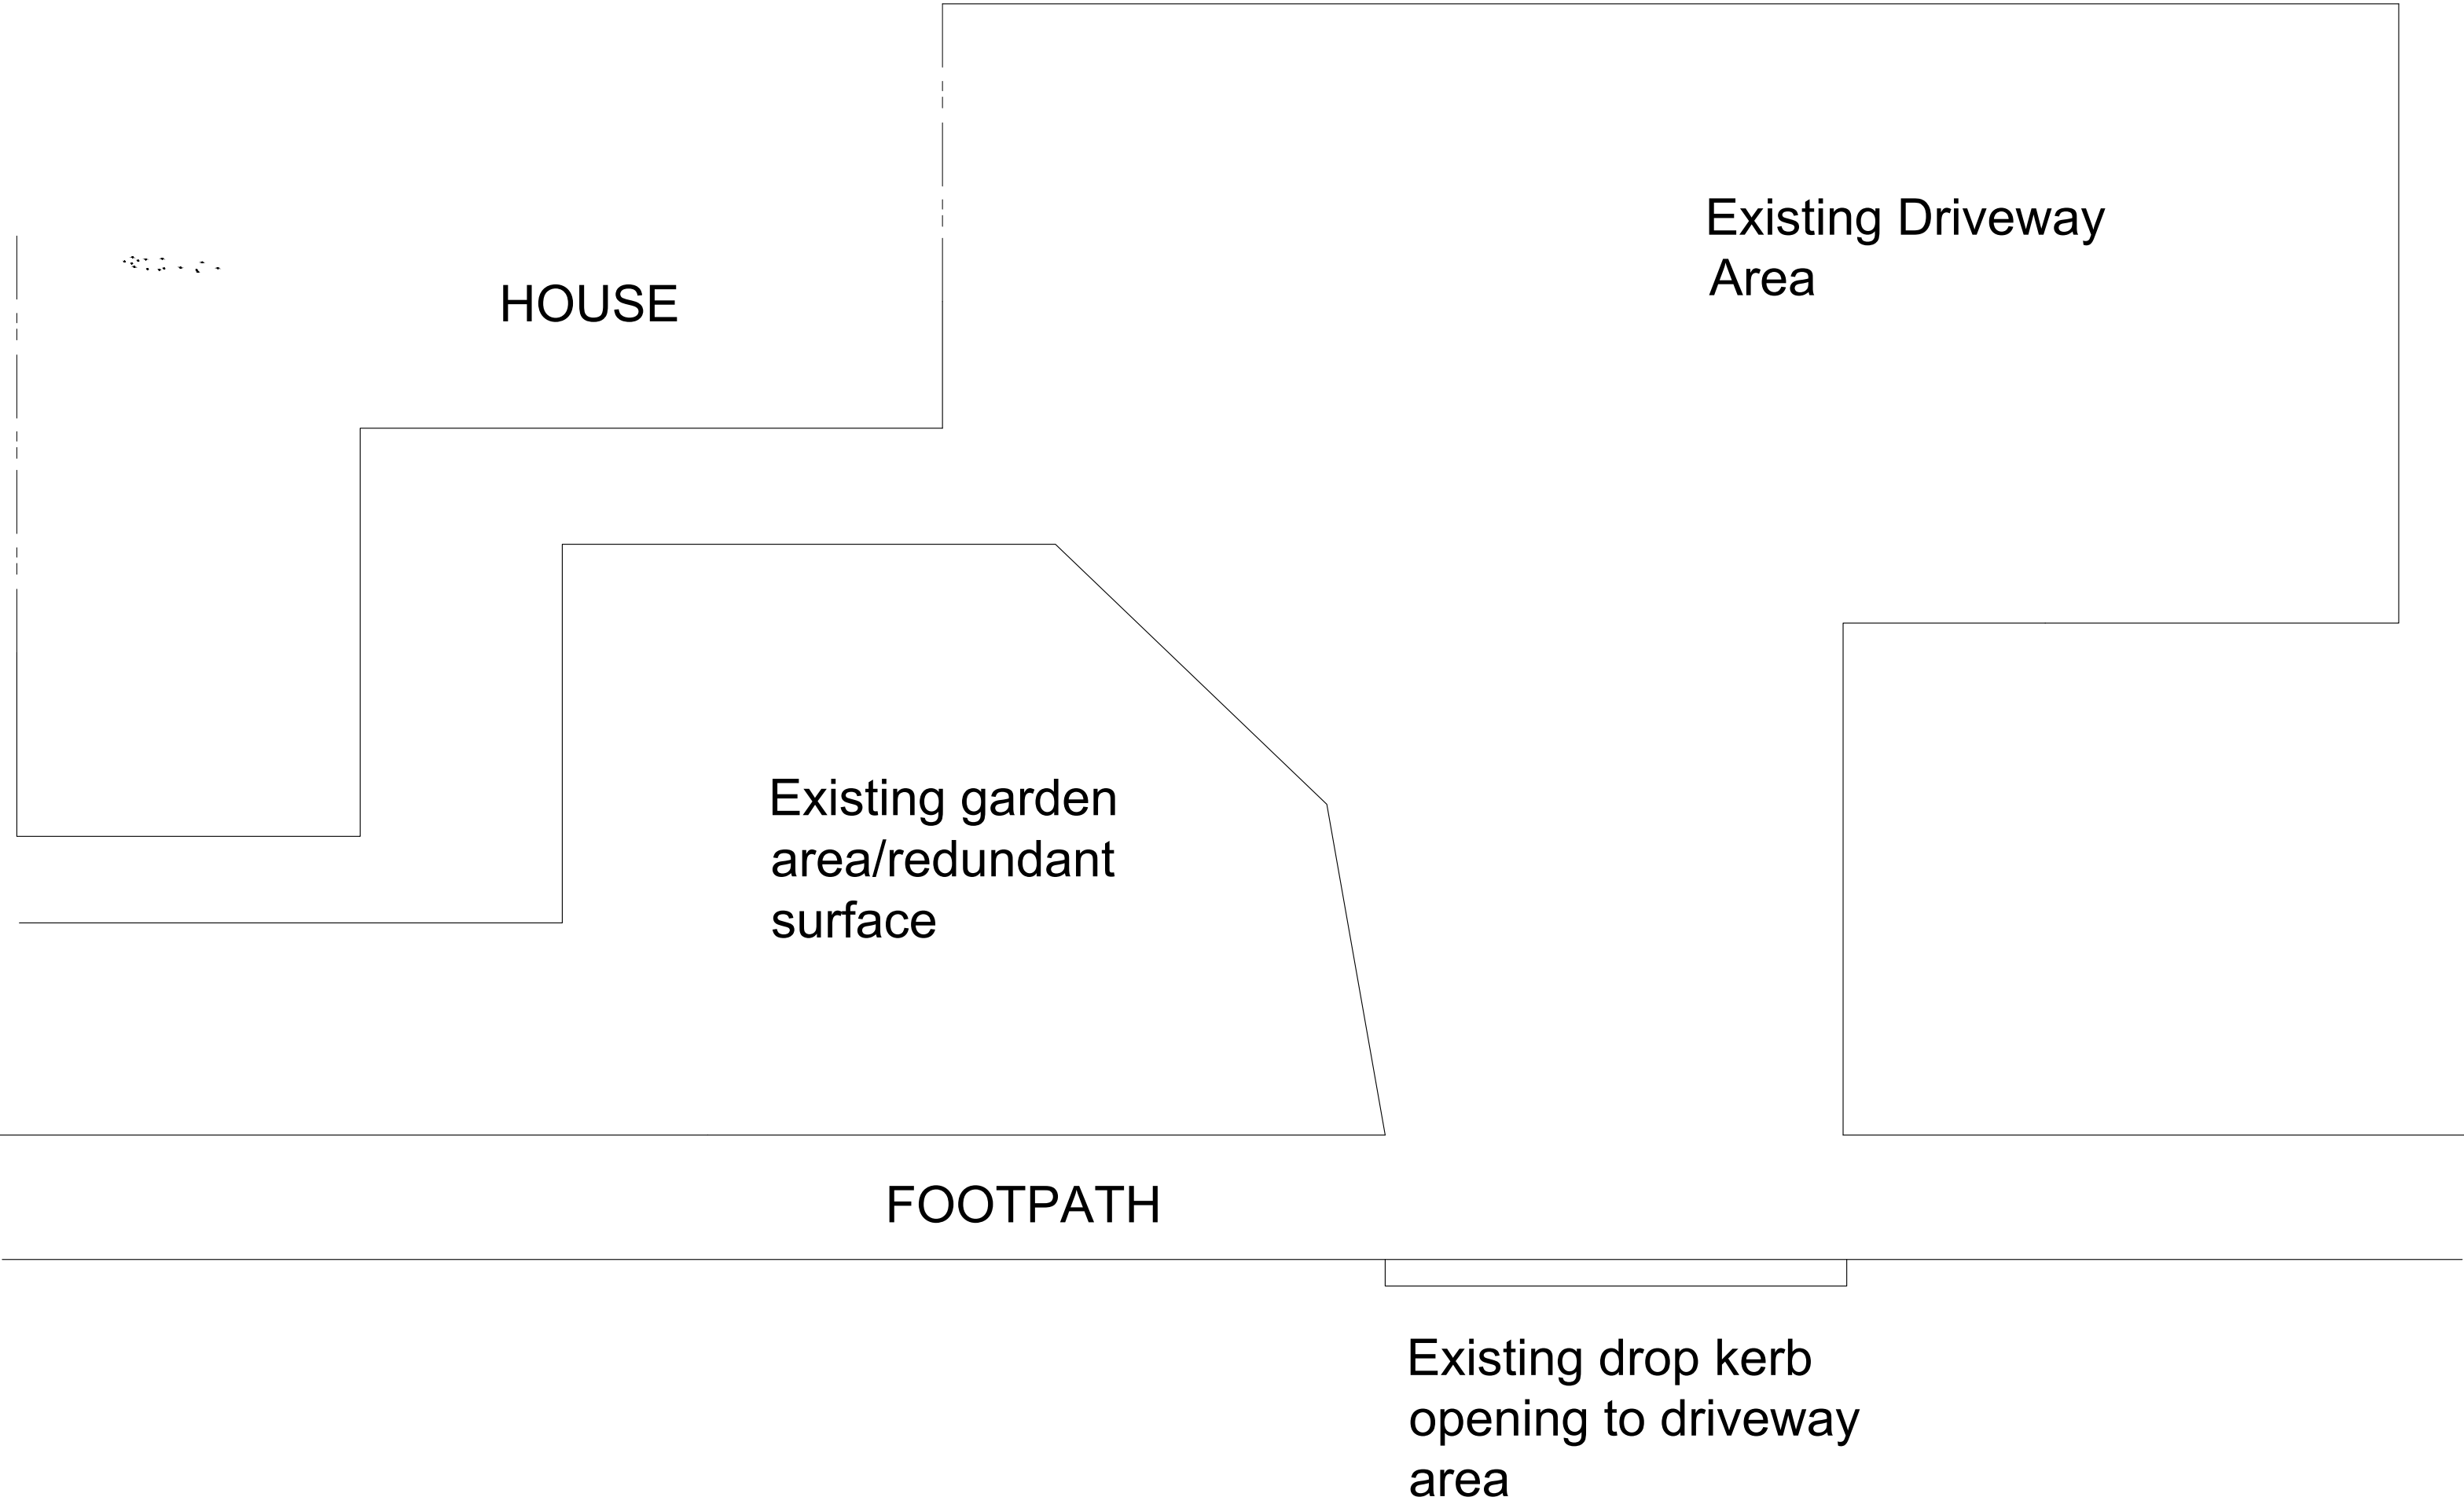

Revision Notes

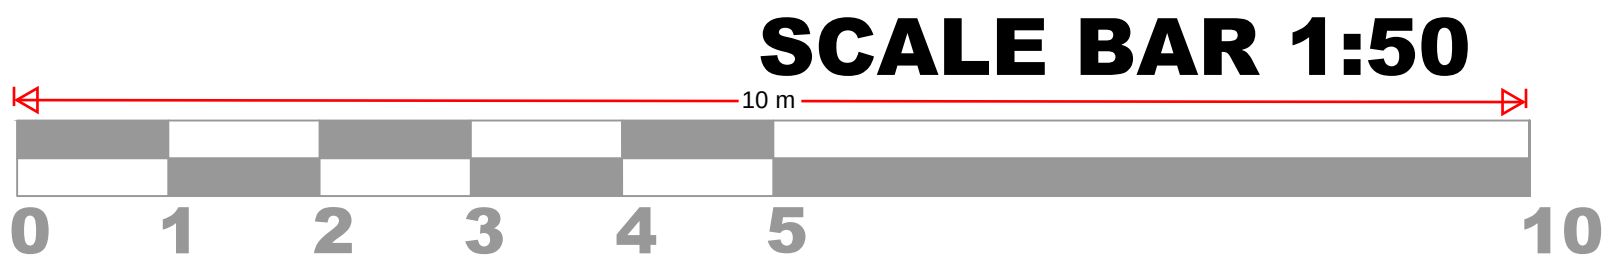

SE

SE
38 ASQUITH ROAD
GILLINGHAM, KENT ME8 0JD
Mobile: 07587 226594
E-Mail: samueleversion7@gmail.com

CLIENT AND PROJECT TITLE

Client
LINDA CHAN

Project
6 LEITH PARK ROAD, KENT, DA12 1LN

DRAWING CONTENT

EXISTING DRIVEWAY LAYOUT

DRAWN BY: SE
COMP REF: 0007
DATE: 10.09.24
SCALE: 1:50 @ A1
REV: o

FOR APPROVAL