


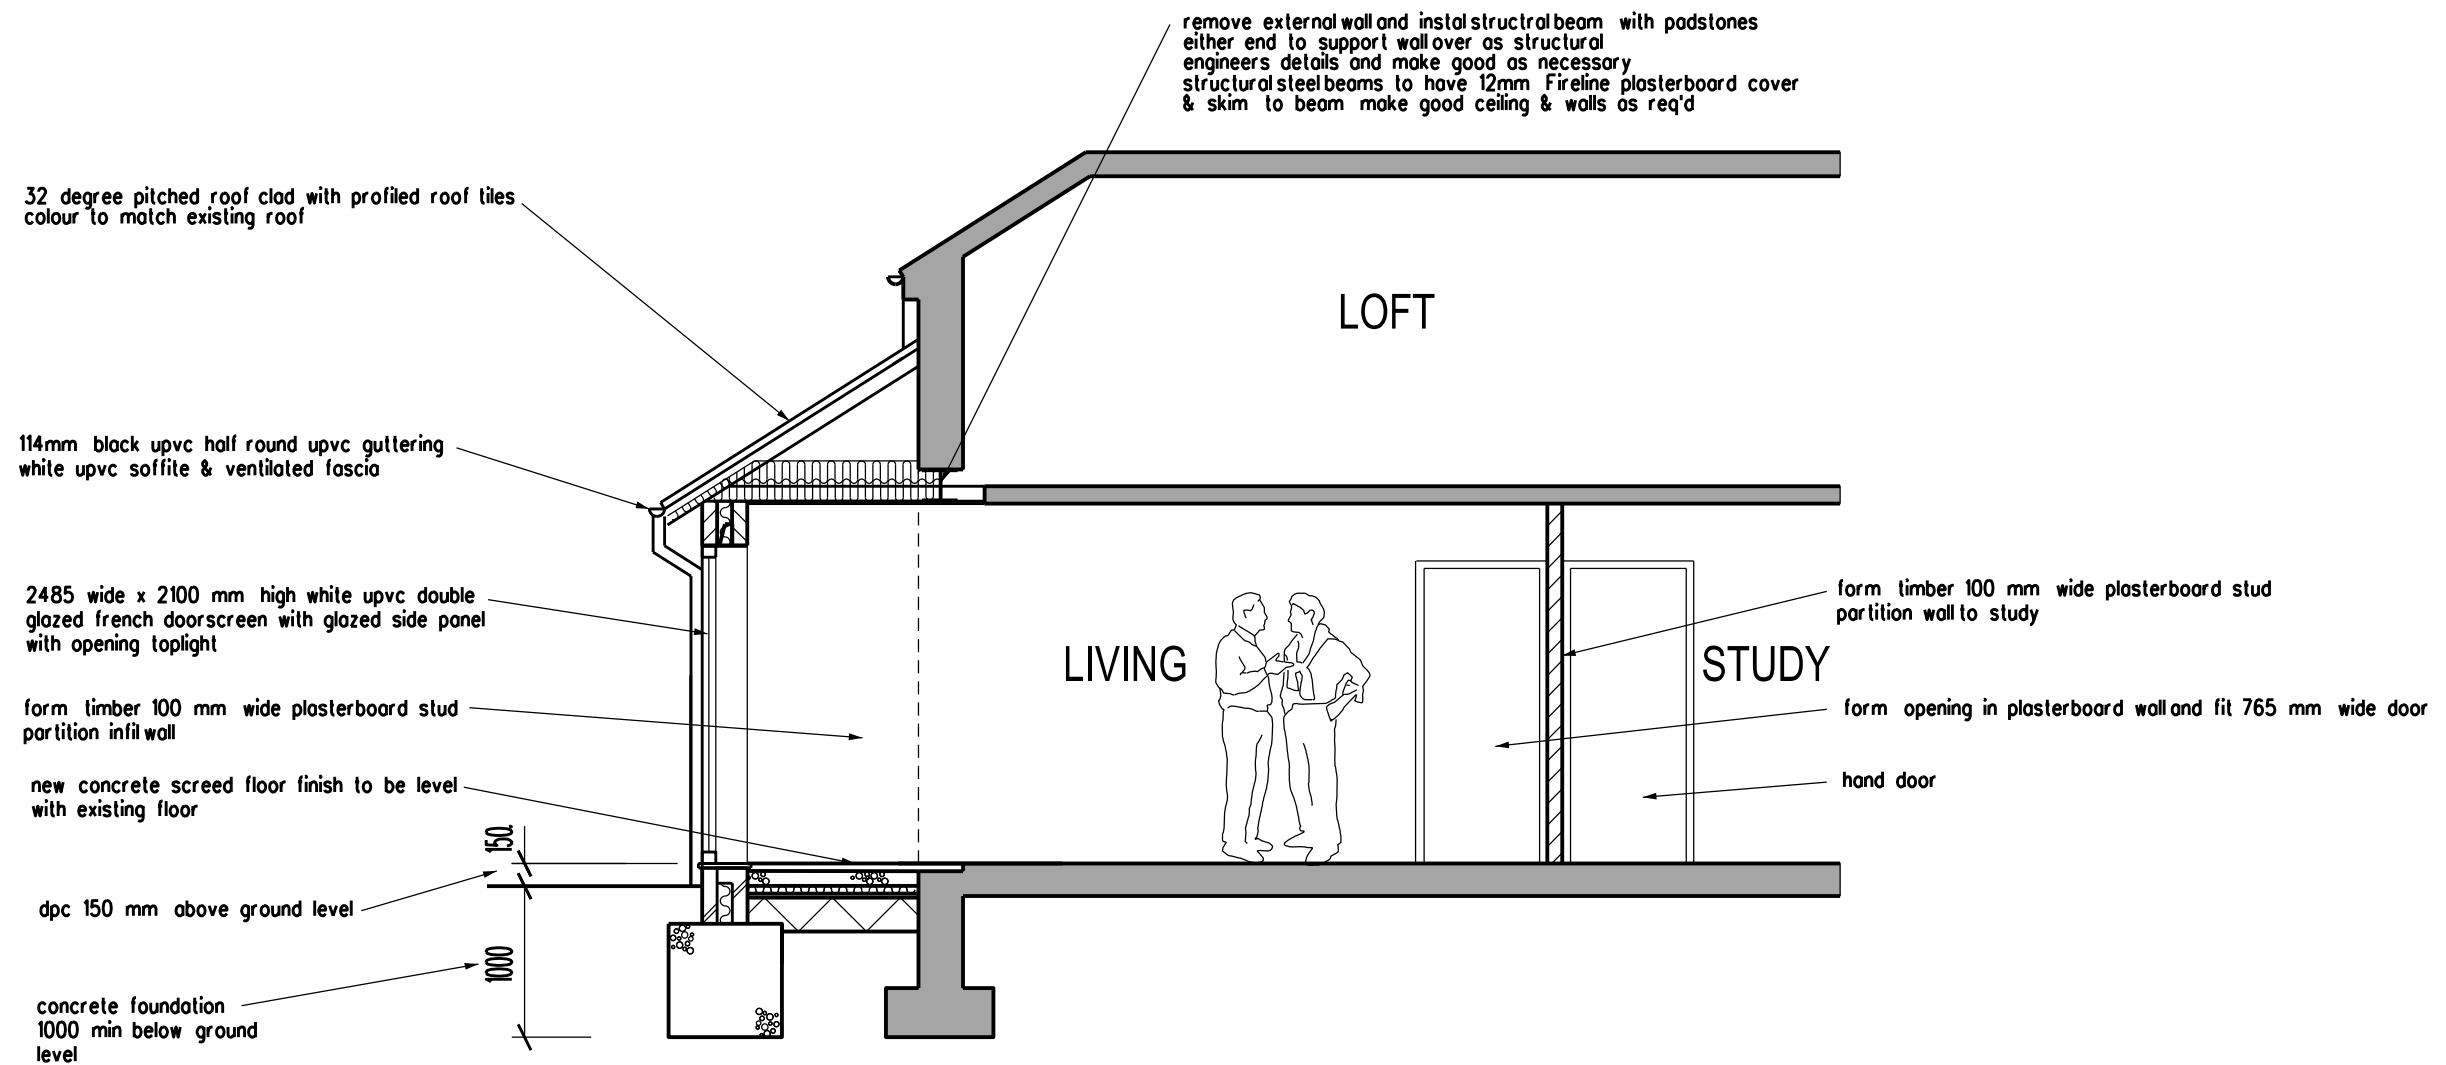

PLANNING APPLICATION

REVISION	DATE
ARCHITECT	
TA ARCHITECTS 11 JOYDENS WOOD ROAD BEXLEY KENT DA5 2HS Tel 07905 130591 ta140256@googlemail.com	
JOB	
PROPOSED GROUND FLOOR REAR EXTENSION AT 29 LISLE CLOSE GRAVESEND KENT DA12 4XH	
DRAWING	
SECTION A-A	
SCALE	DATE
1:50 AT A3	SEP 2024
DRAWING NO.	
PT/07	