



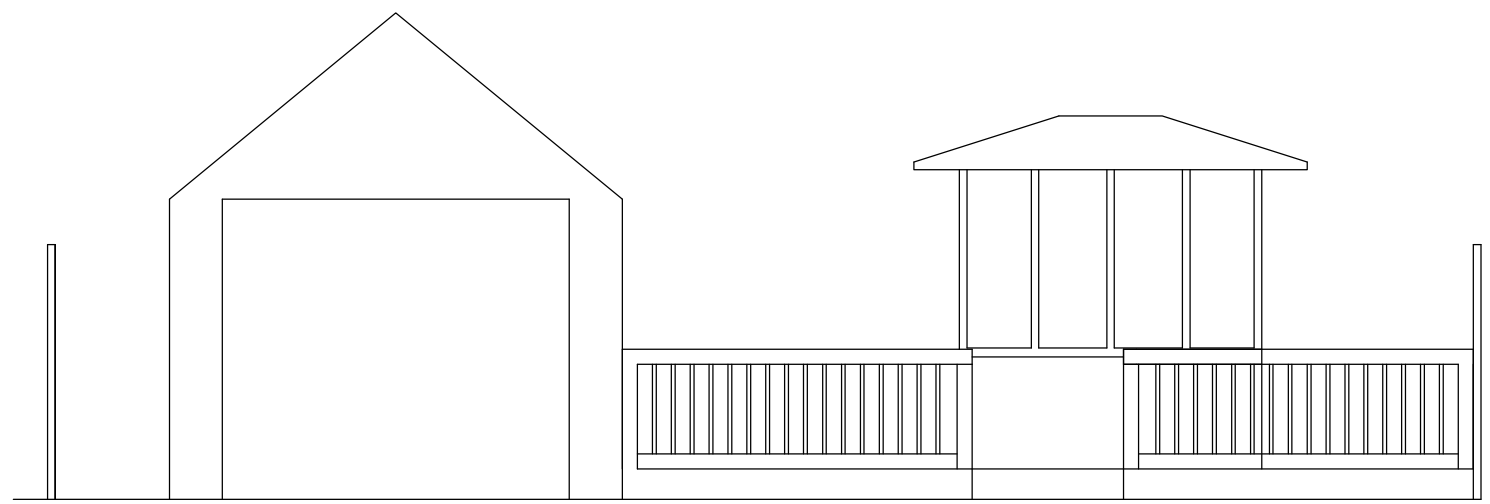

EXISTING ELEVATION

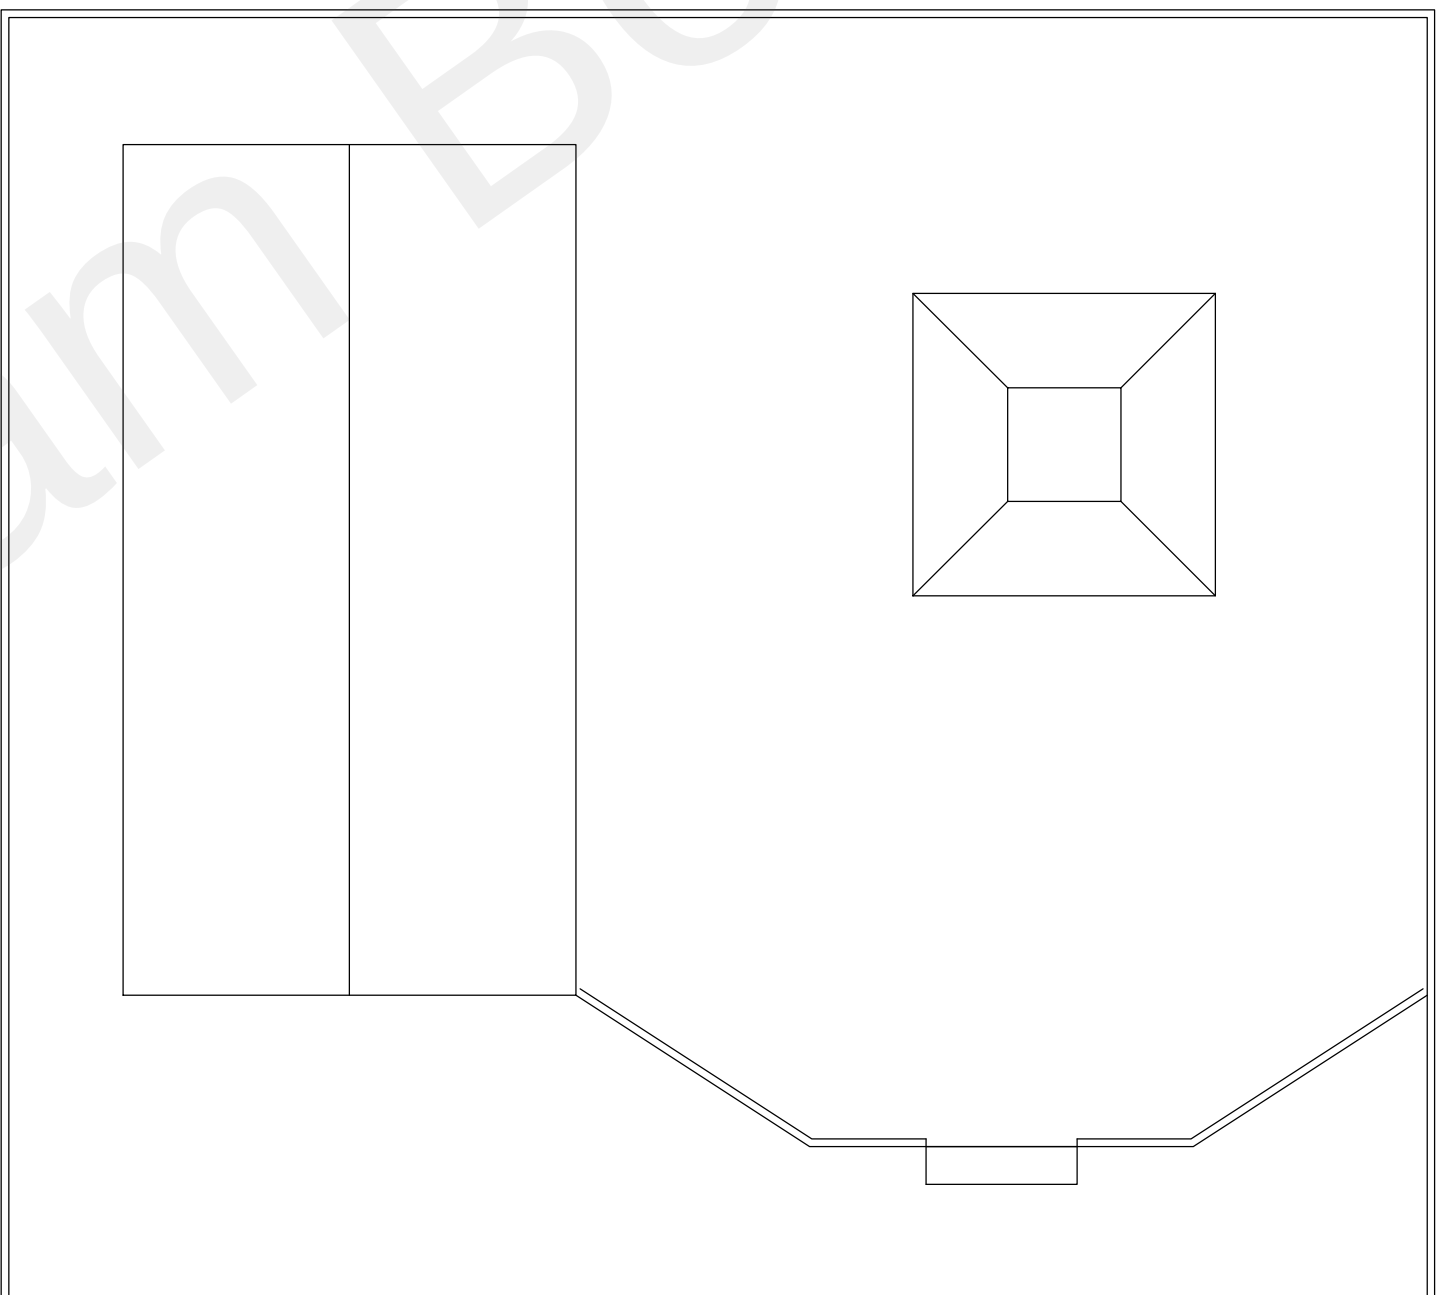

EXISTING PLAN



Client					
Bal Aujla					
Project					
30c Old Road West, Gravesend, DA11 0LL					
Drawing					
Existing Plans and Elevations					
Scale	Drawn	Checked	Date	Drg. No.	Rev.
1: 50 @ A1	SD	KH	Jan 2021	476/77	