




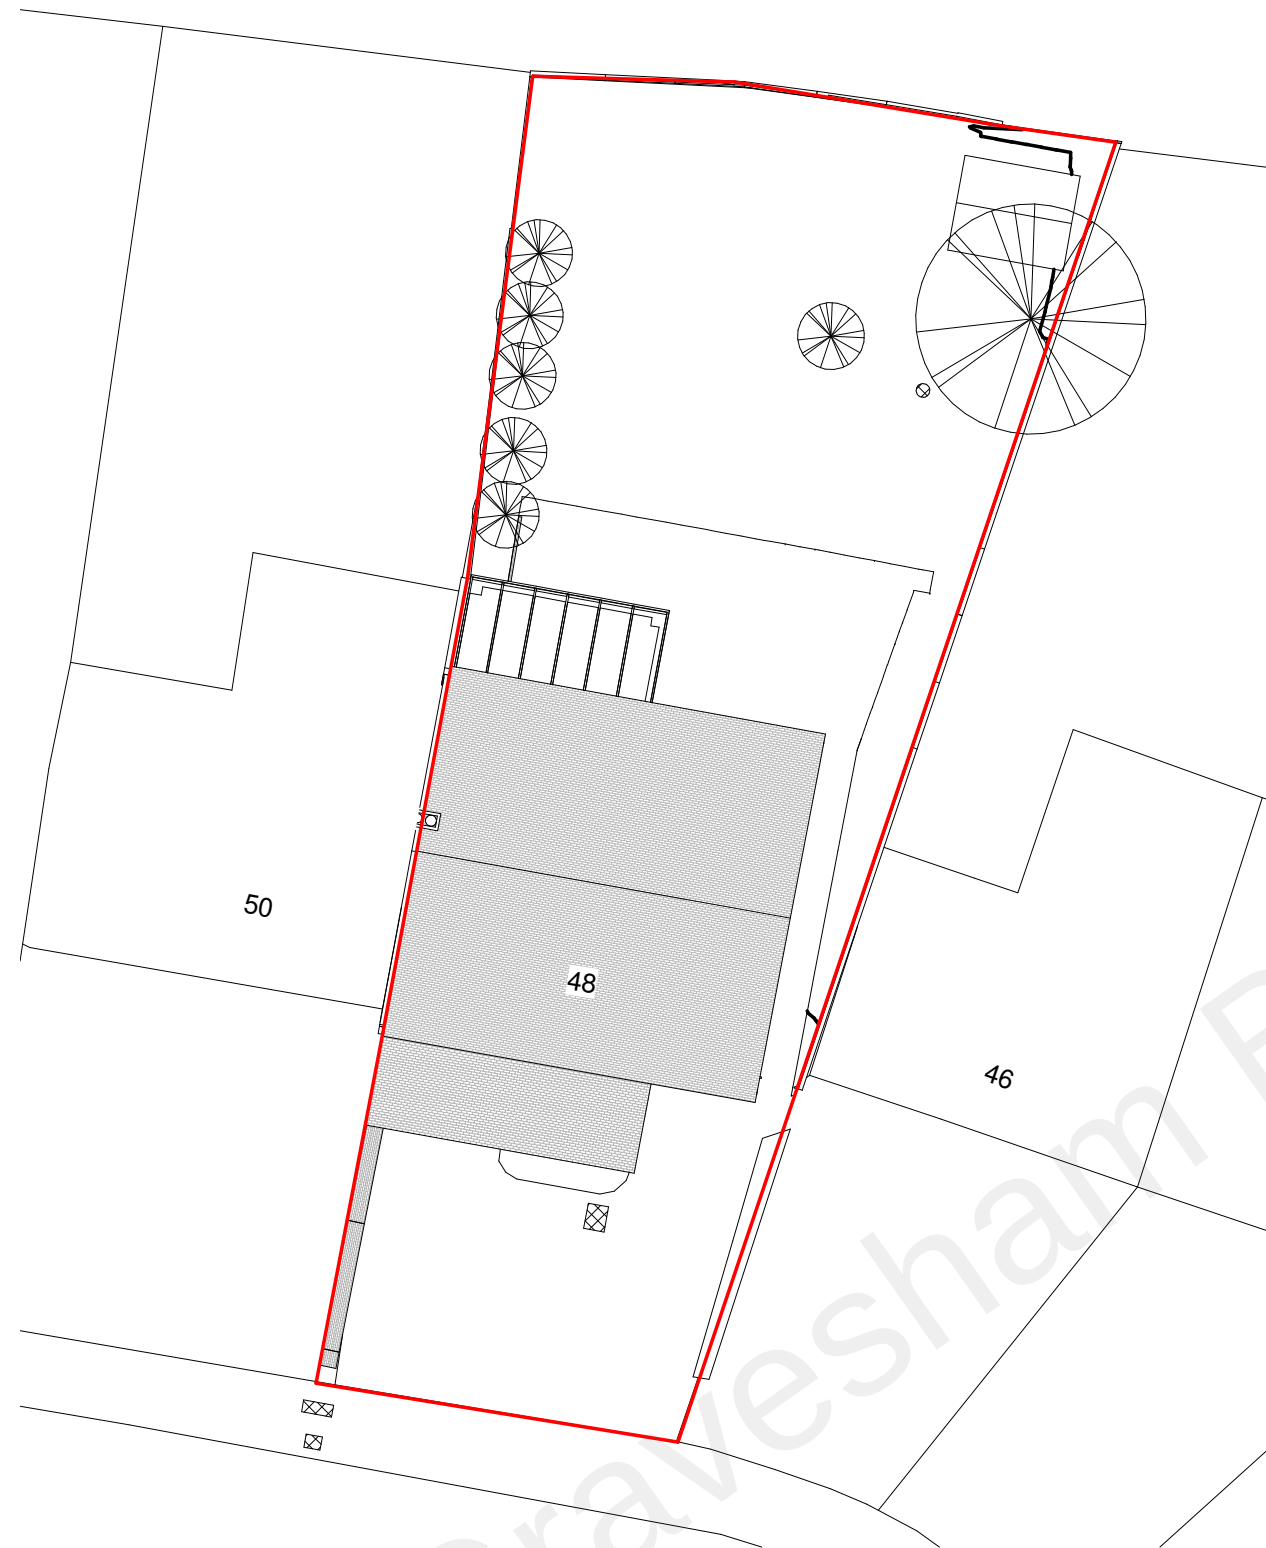

1 Block Plan / Existing
1 : 200

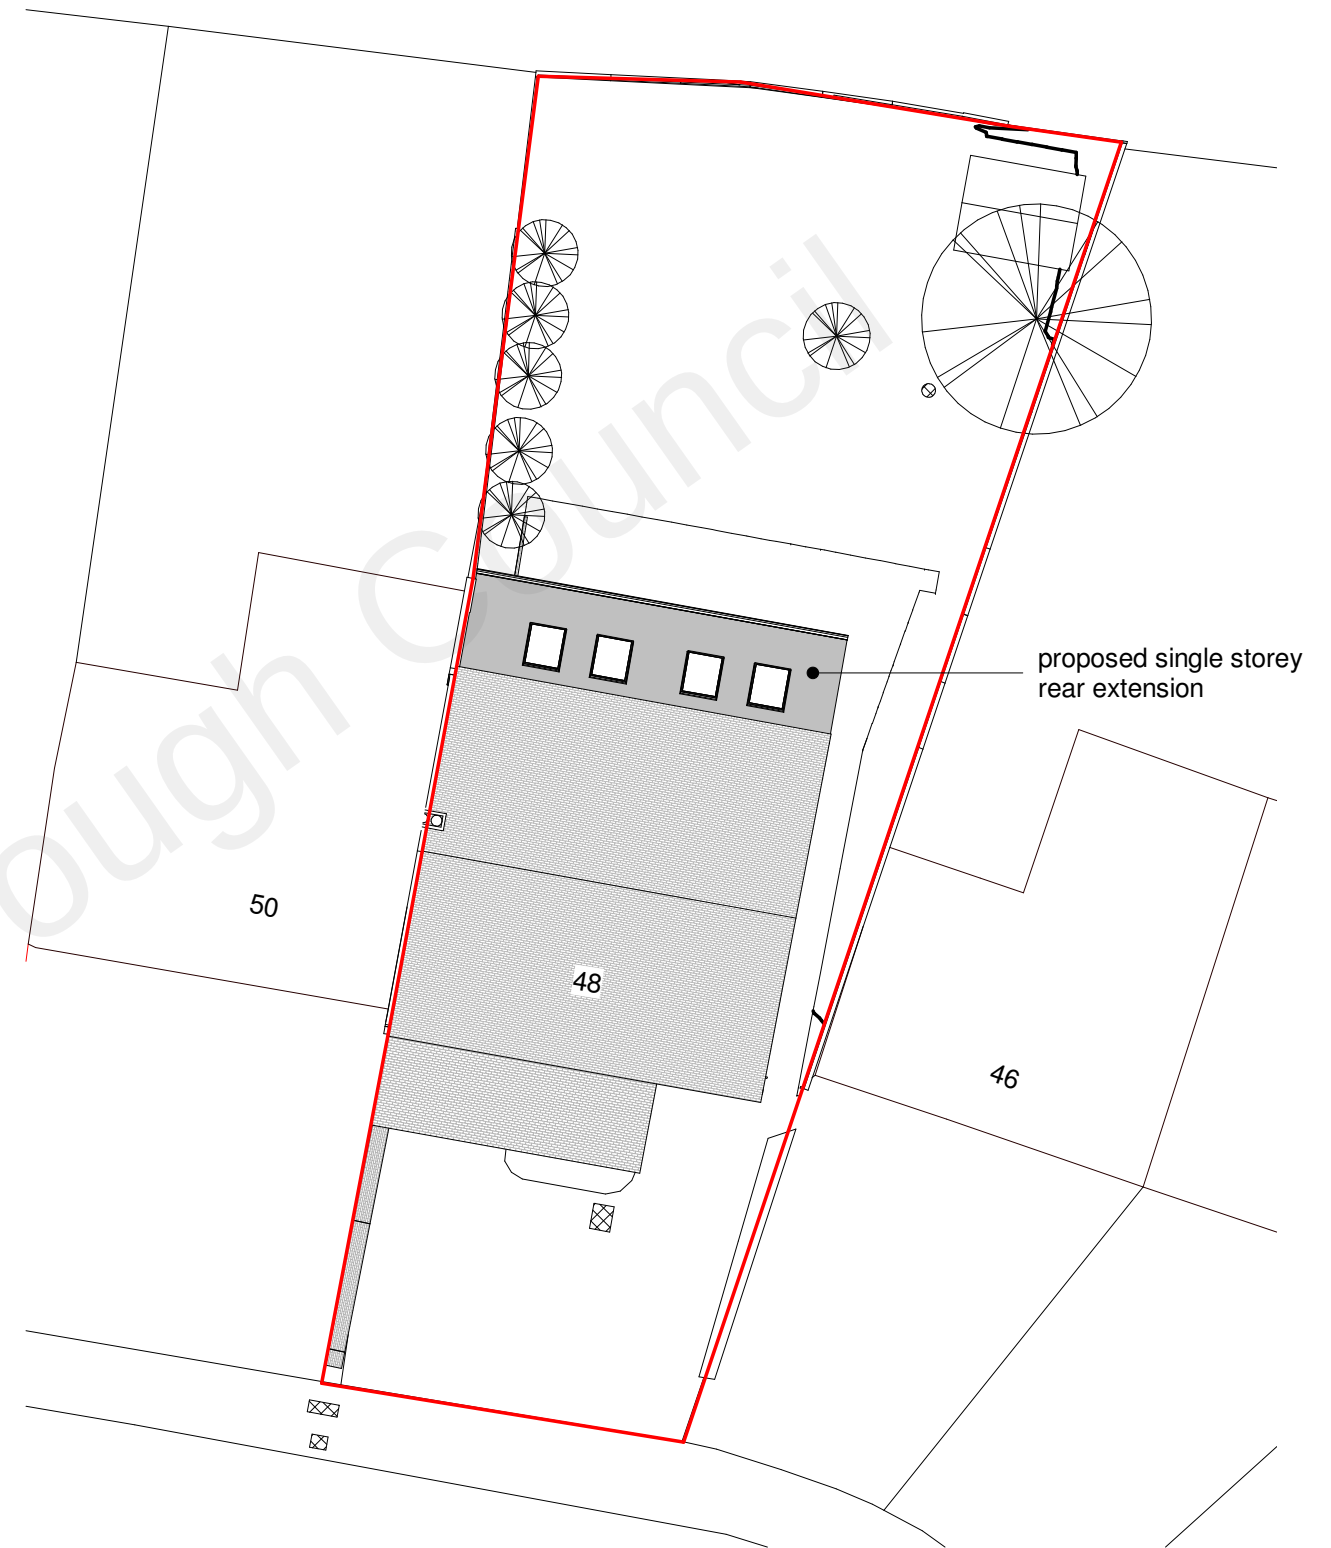

2 Block Plan / Proposed
1 : 200

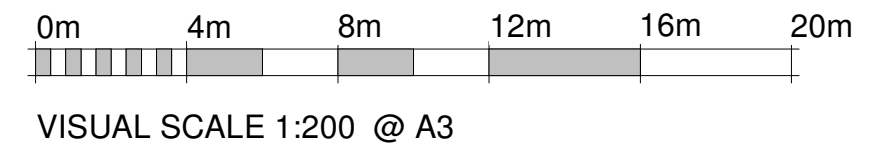

This document and all information herein is confidential and the intellectual property of Sevenoaks Plans Ltd. It is disclosed in confidence on terms that it will not be disclosed to any third party, used, sold, loaned, licensed, or reproduced in whole or in any part in any manner or form for manufacturing, tendering or for any purpose without the written permission of Sevenoaks Plans Ltd. The copyright is retained by Sevenoaks Plans Ltd. Copyright Sevenoaks Plans.

Mr & Mrs Siddons

48 Ediva Road
Meopham
Gravesend DA13 0ND

Block Plans

SP-22-1399-PL00

Project status	Planning
Project number	1399
Date	07.09.2022
Drawn by	AB

Tel: 01732 240 140
admin@sevenoaksplans.com
www.sevenoaksplans.com

Scale 1 : 200 @ A3

