


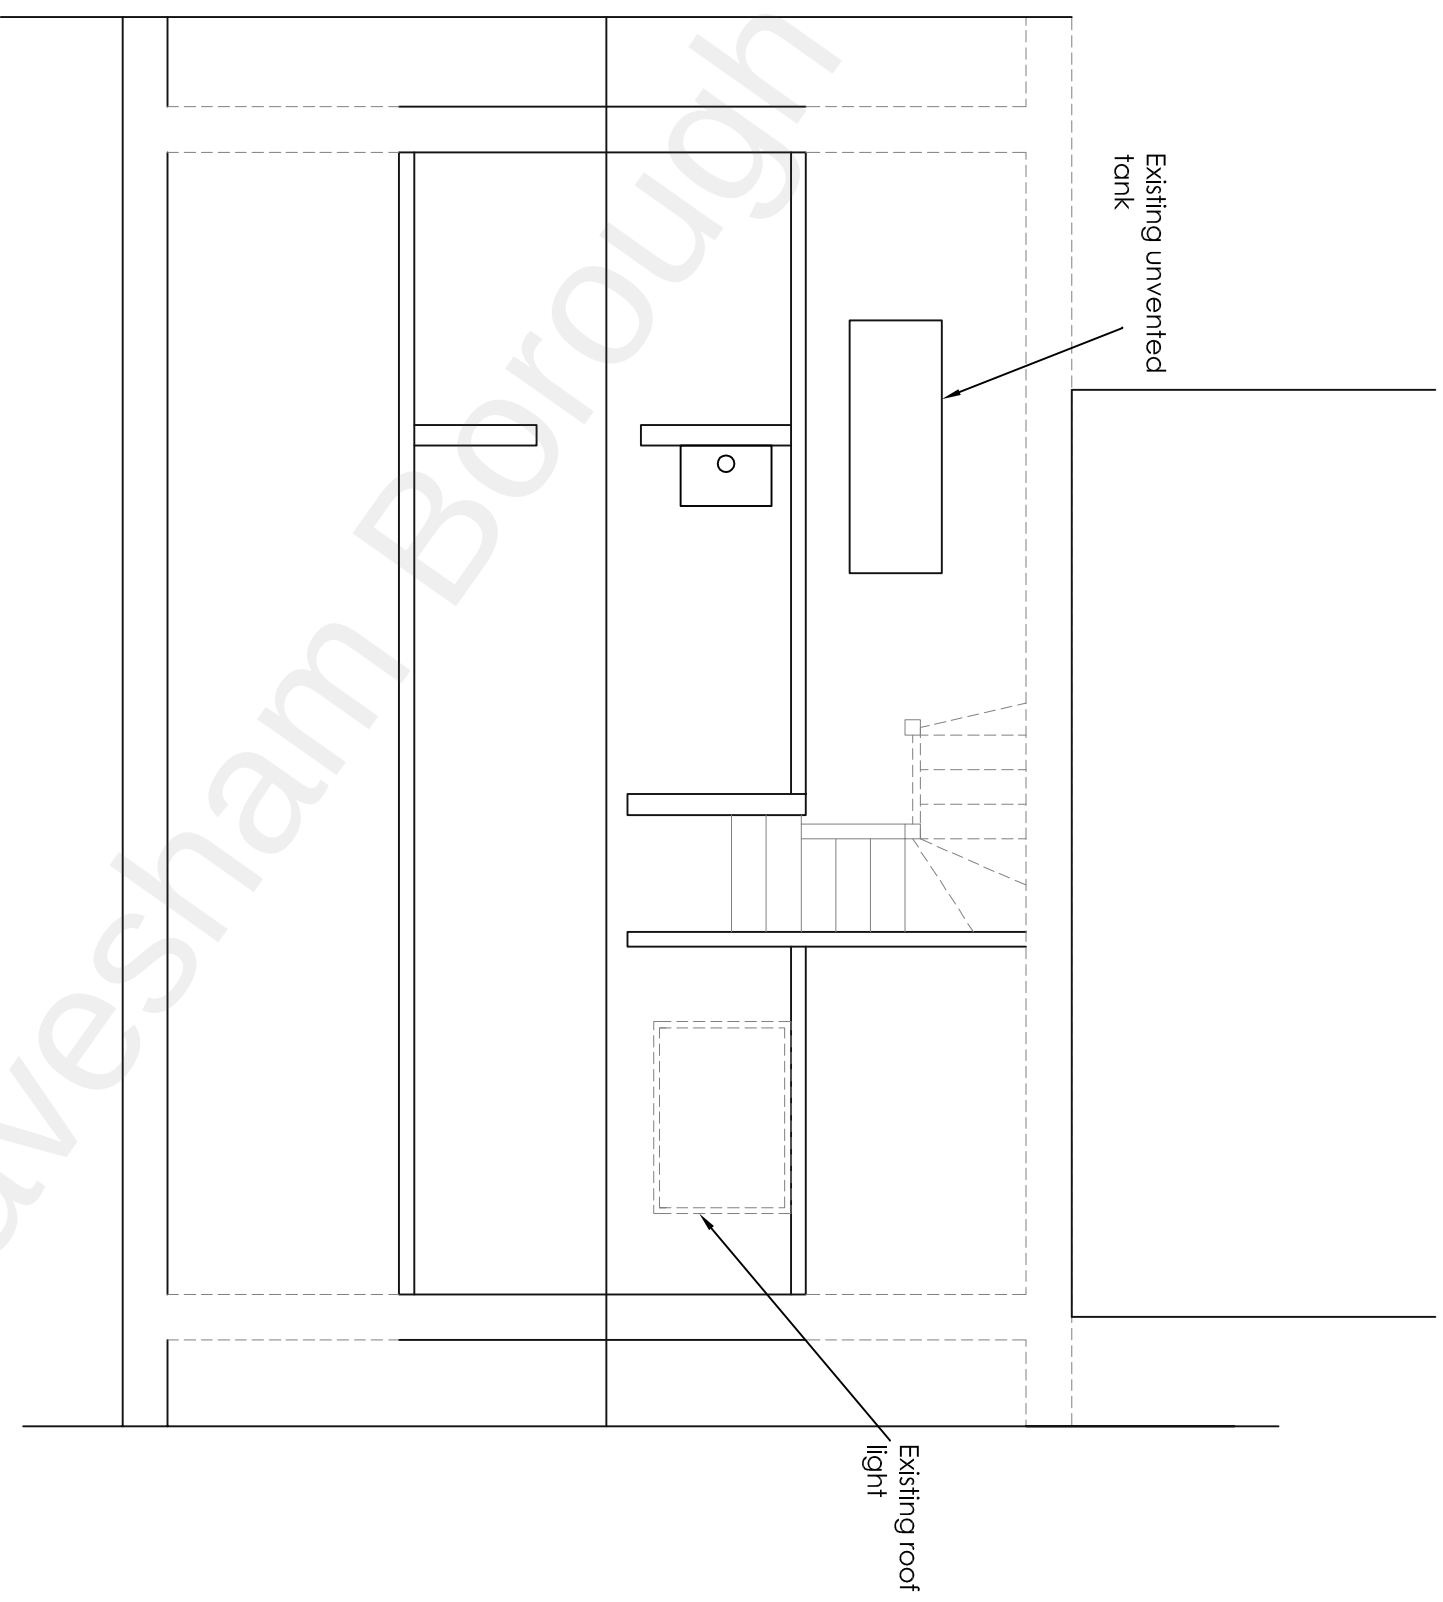

Project
116 Livingstone Road Gravesend Kent DA12 5DY
Loft Conversion

H Channa

PICAROONS MAIDSTONE ROAD PLATT KENT TN15 8LB
Mob: 07828277909 E-mail: hbcanna@tiscali.co.uk

Drawing Title

Existing Loft Plan

Drawn

Date

Scale

Drawing No.

HC

Sept 2022

1:50

116LR/A3/02