


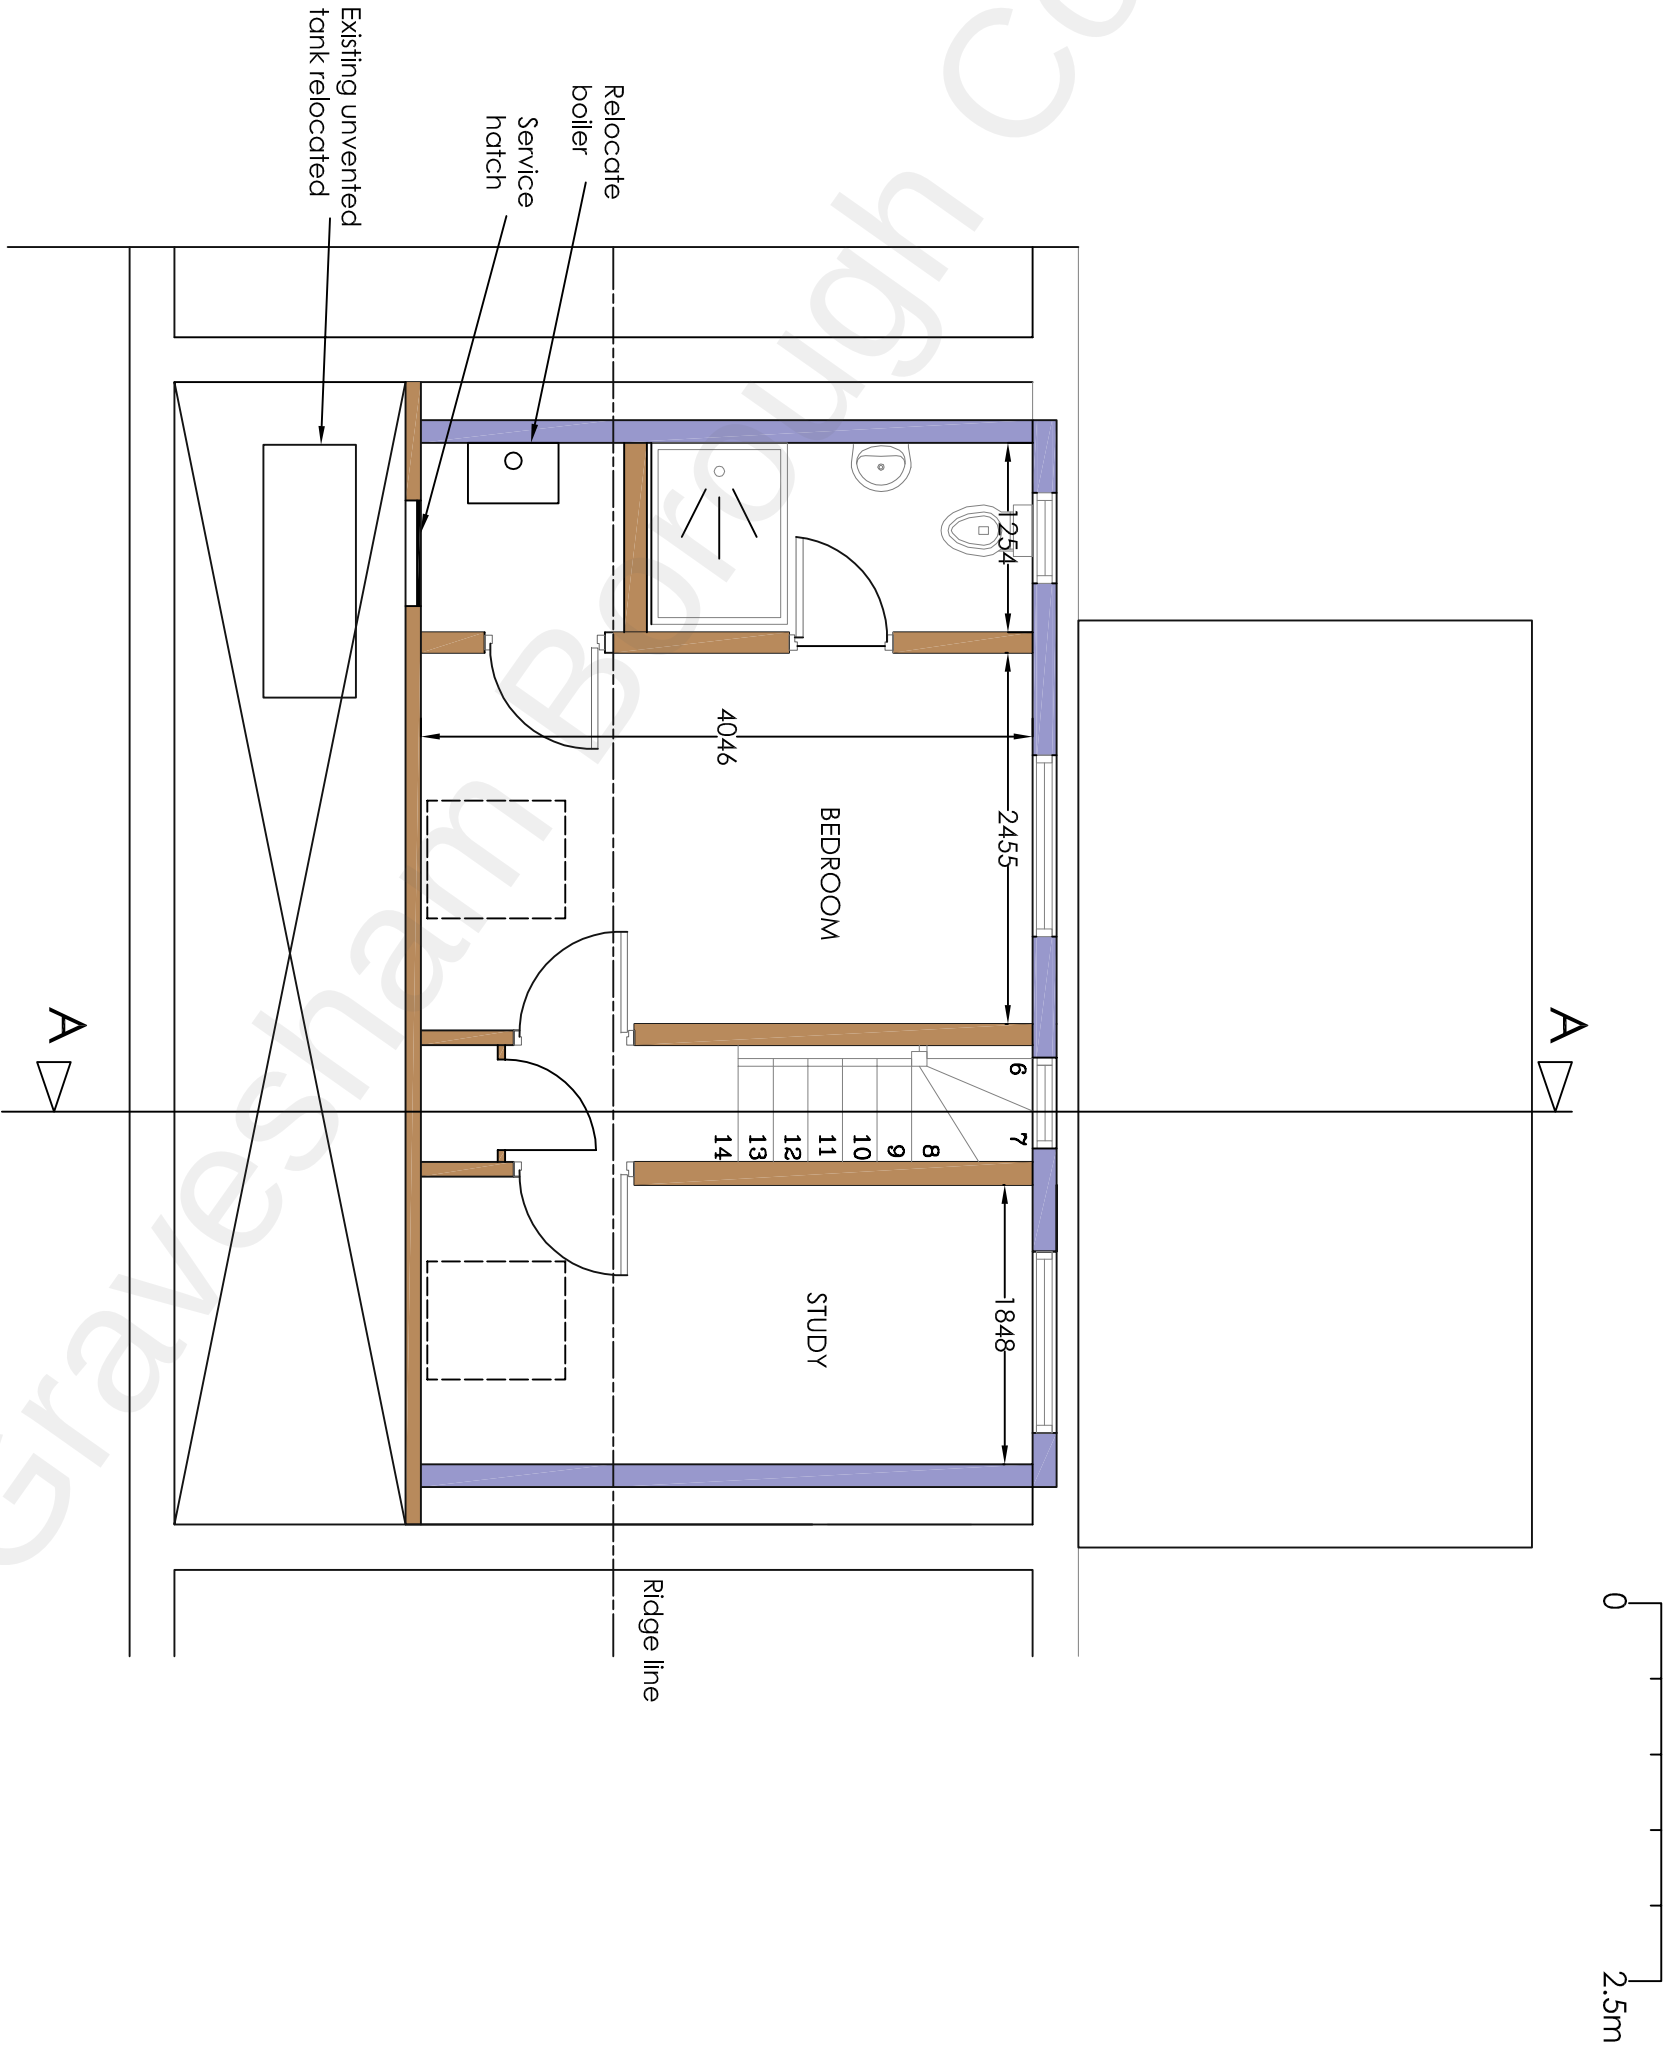

Project 116 Livingstone Road Gravesend Kent DA12 5DY
Loft Conversion

H Channa
PICAROONS MAIDSTONE ROAD PLATT KENT TN15 8LB

Mob: 07828277909 E-mail: hbchanna@tiscali.co.uk

Drawing Title		Drawn	Date	Scale	Drawing No.
Proposed Loft Plan		HC	Sept 2022	1:50	116LR/A3/04