



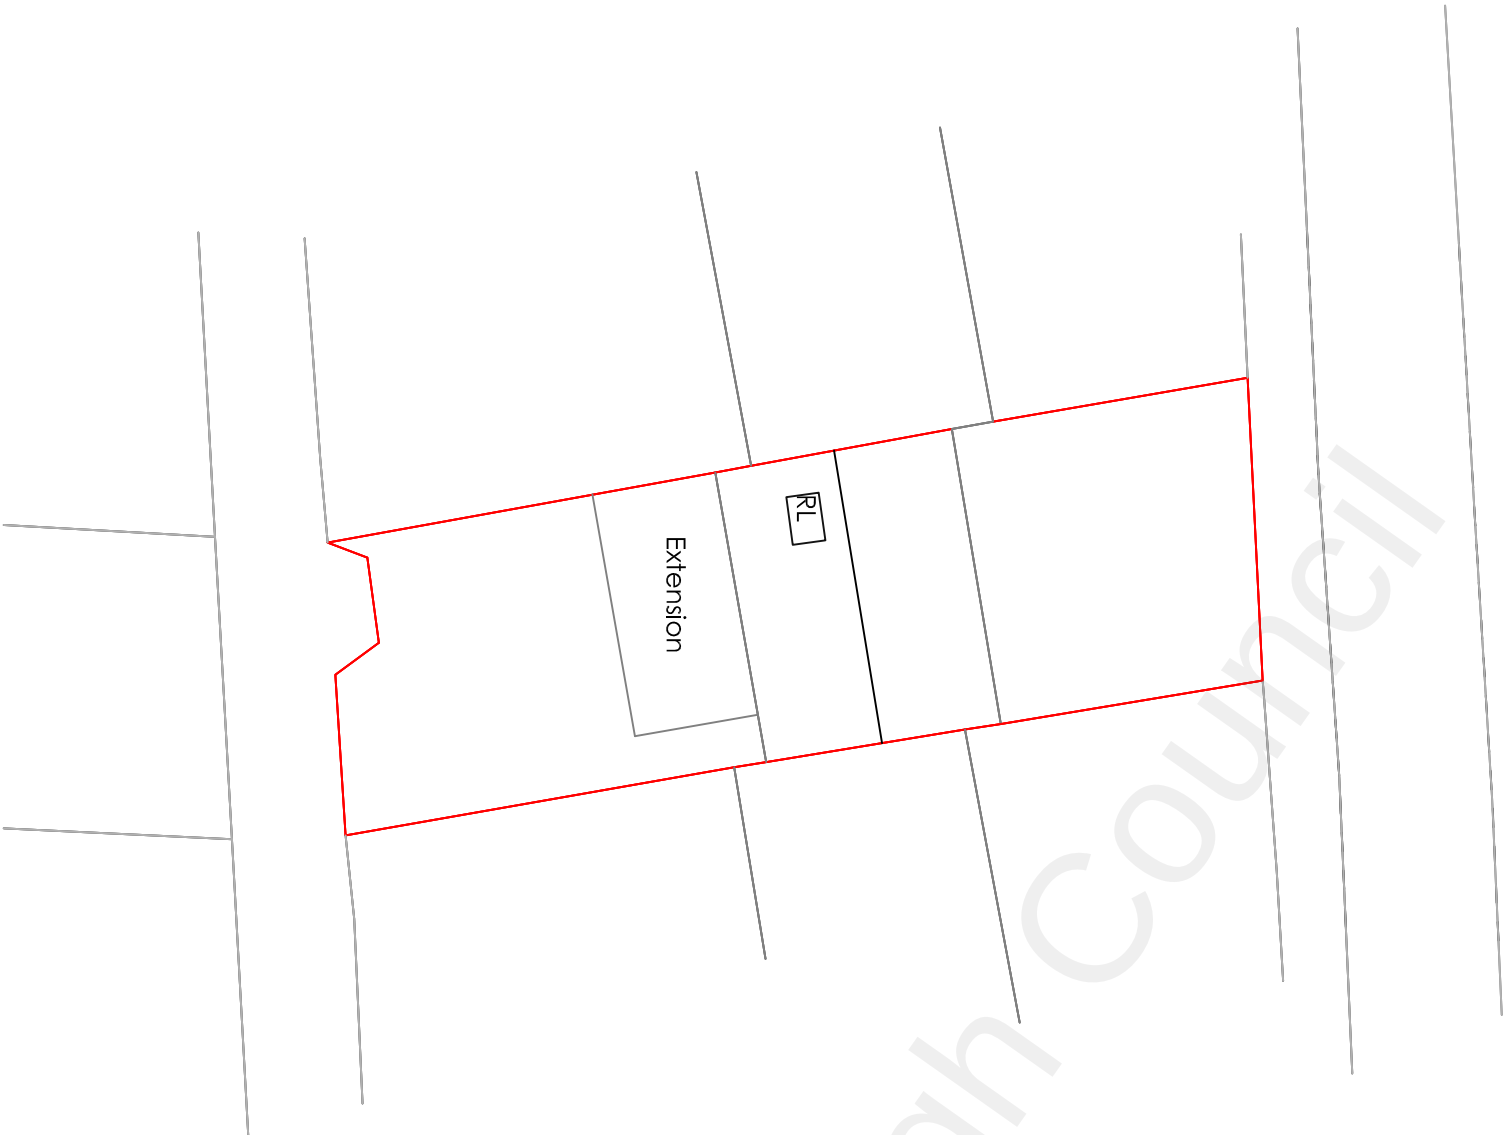

Existing Block Plan

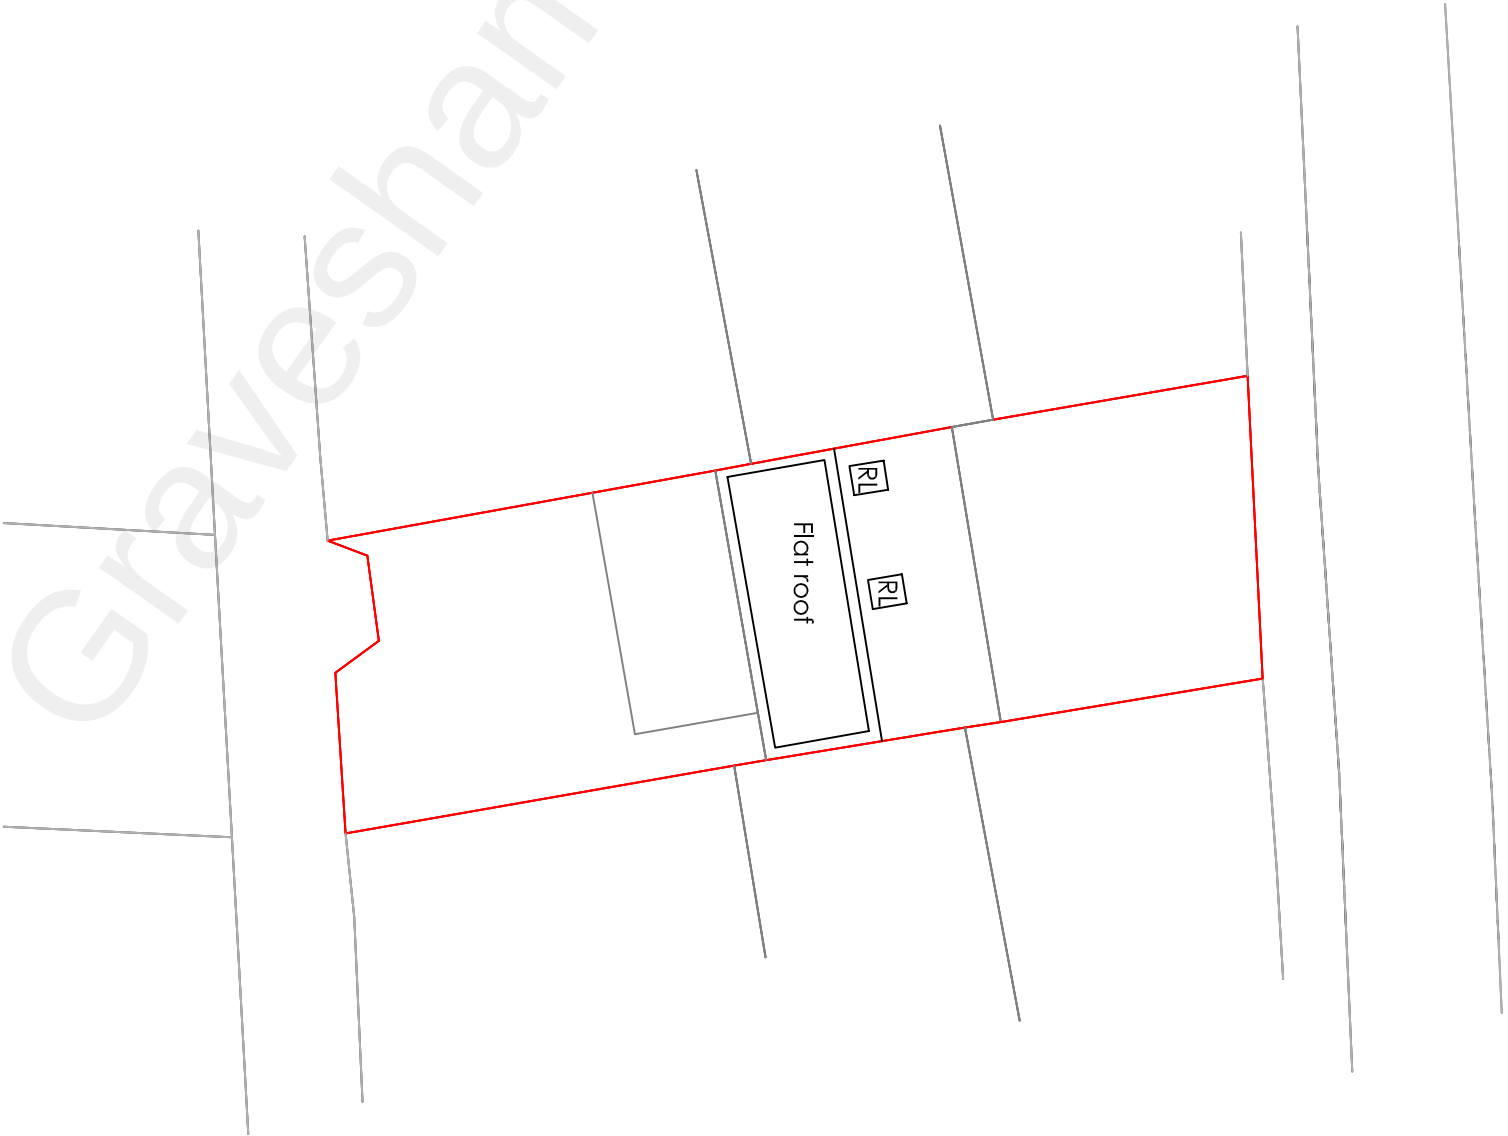

Proposed Block Plan



Project 116 Livingstone Road Gravesend Kent DA12 5DY
Loft Conversion

Drawing Title

Existing and Proposed Block Plans

H Channa

PICAROONS MAIDSTONE ROAD PLATT KENT TN15 8LB
Mob: 07828277909 E-mail: hbchanna@tiscali.co.uk

Drawn	Date	Scale	Drawing No.
HC	Sept 2022	1:200	116LR/A3/07