


85 Abbey Road

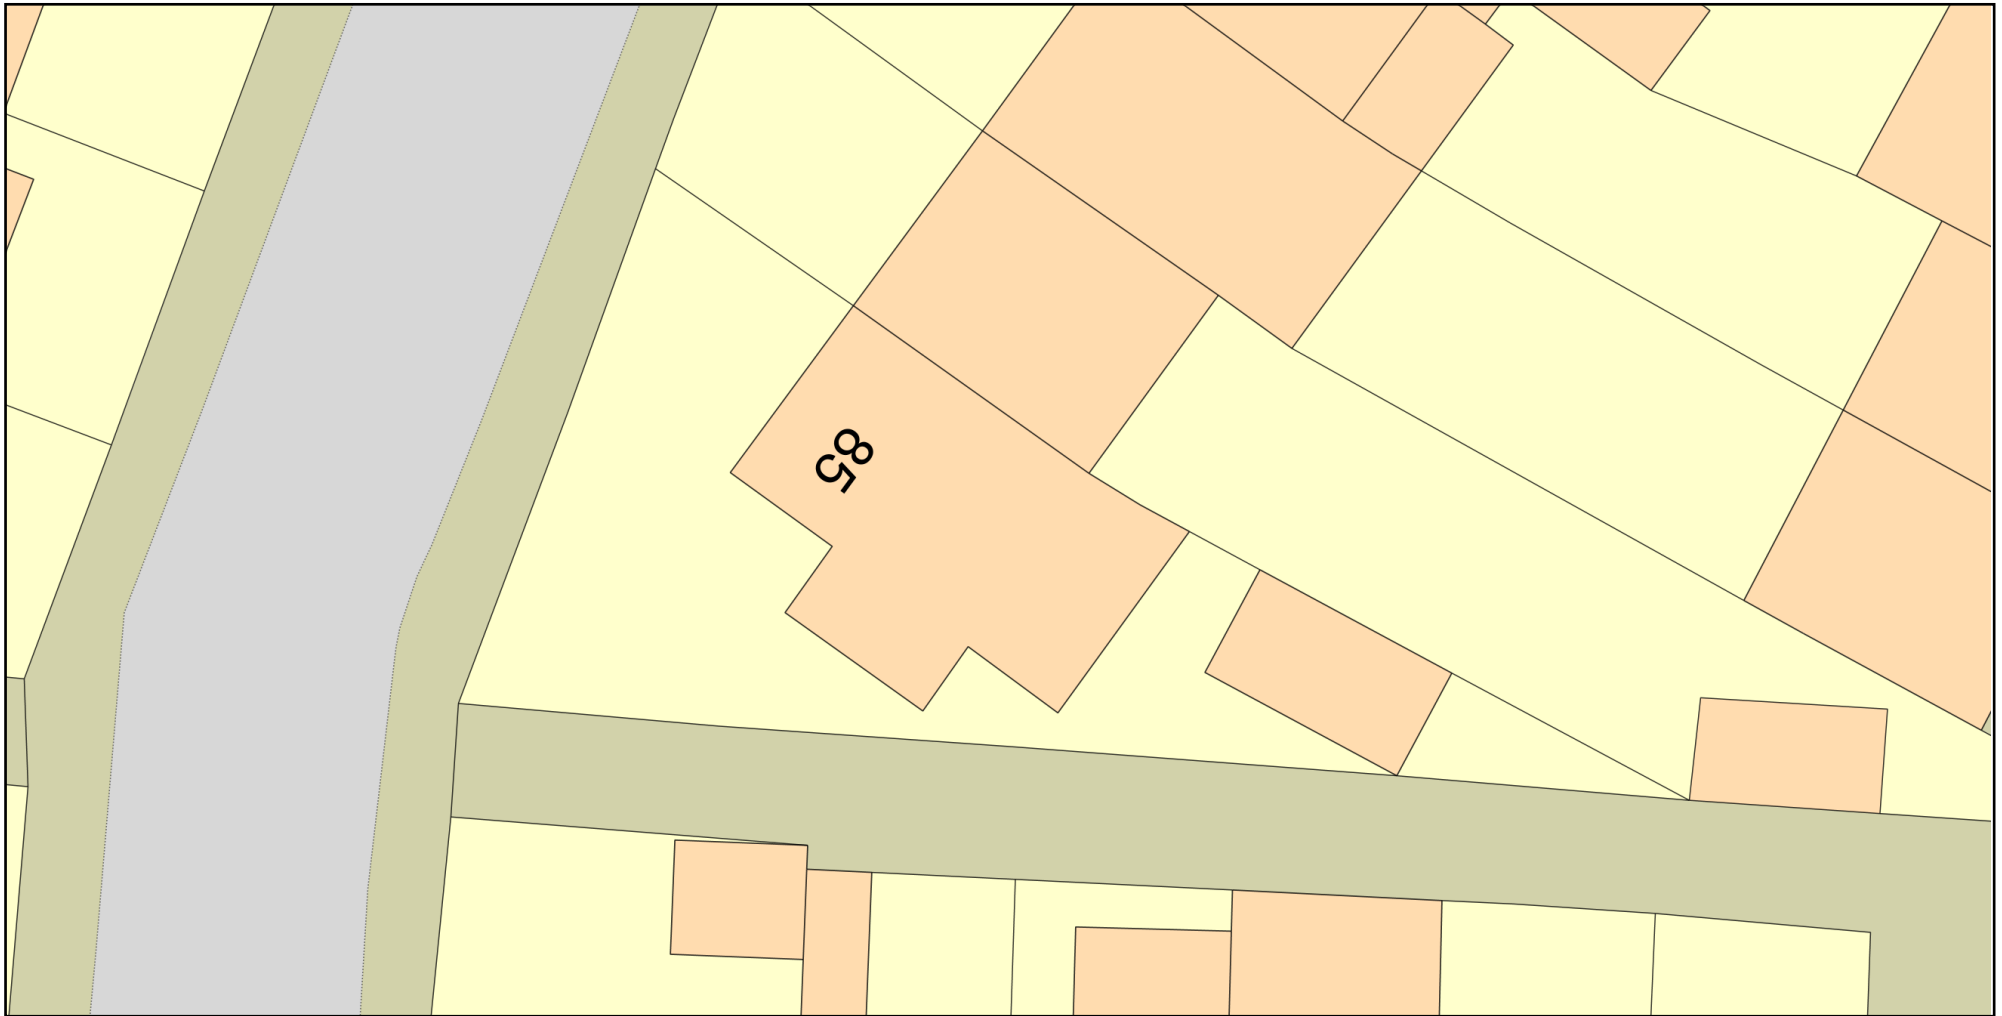

0 10
Metres



Plan Produced for: Paul Henshaw

Date Produced: 12 Jun 2026

Plan Reference Number: TQRQM26163233838827

Scale: 1:200 @ A4

© Crown copyright and database rights 2025 OS 100042766