


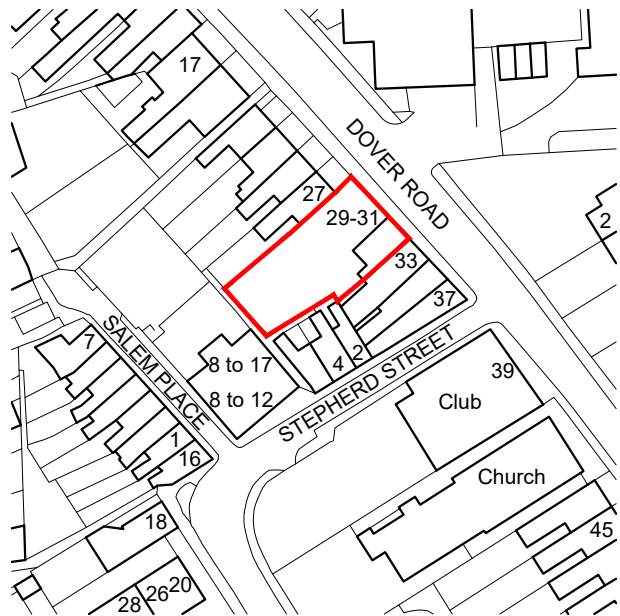
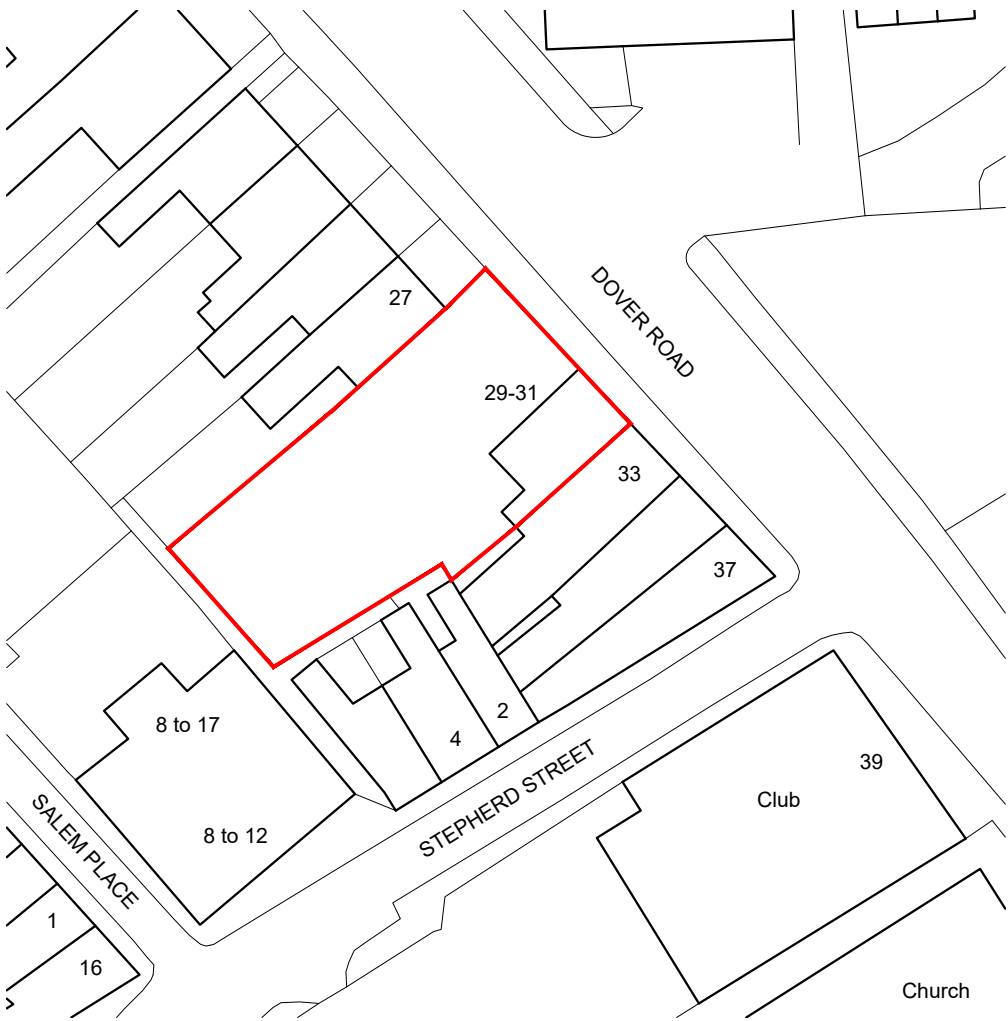
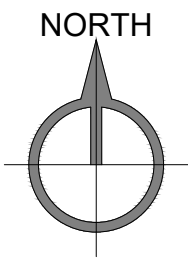
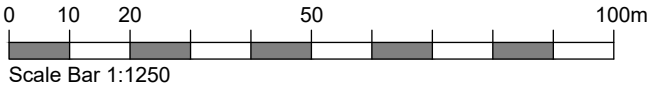


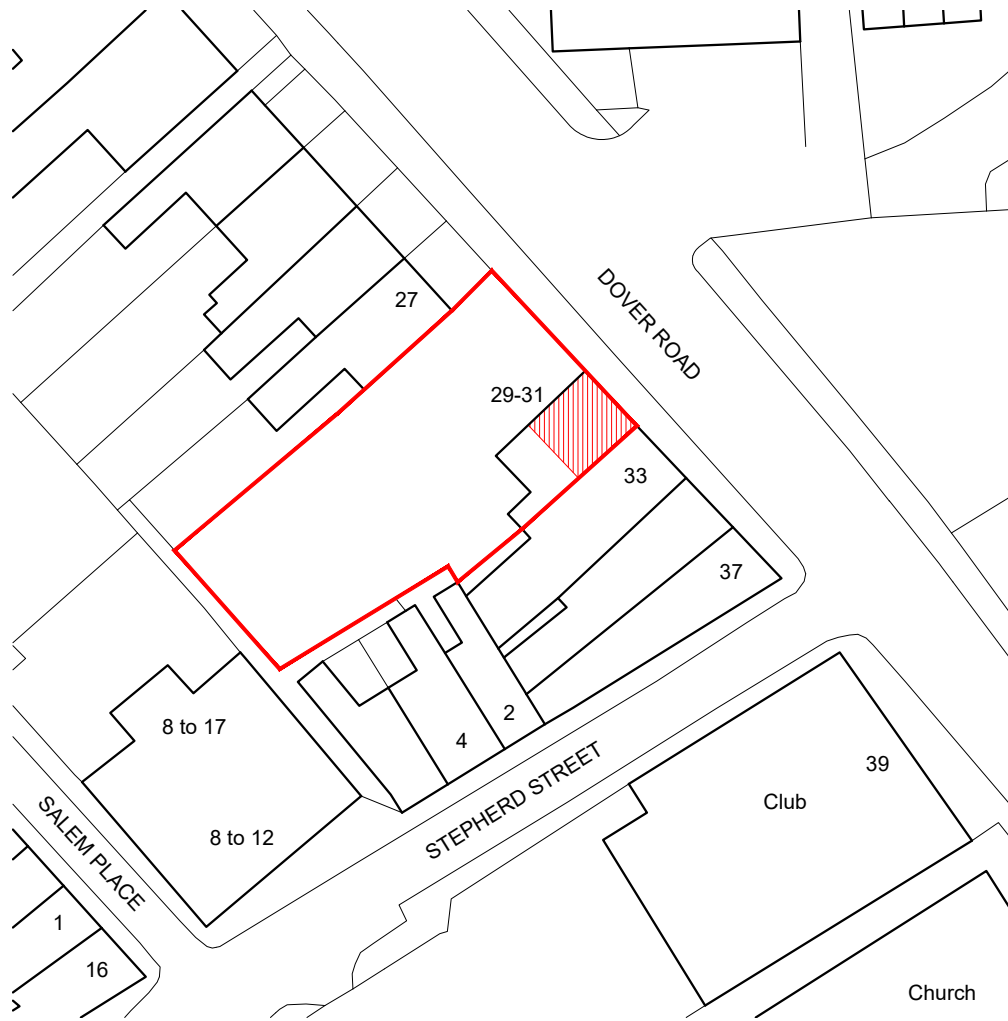



Location Plan, Scale 1:1250@A3

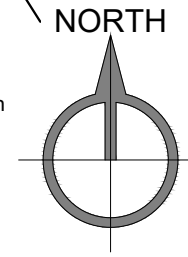

Block Plan, Scale 1:500@A3

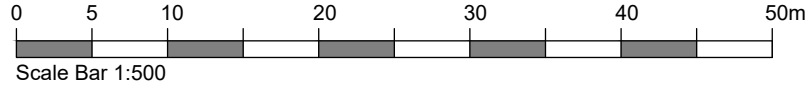

Proposed Block Plan, Scale 1:500@A3

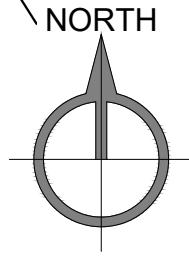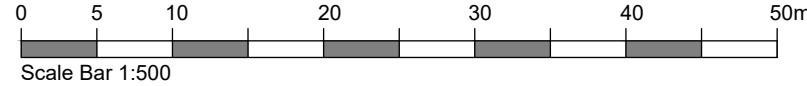

DO NOT SCALE - FOR PLANNING PURPOSES ONLY.
ARCHITECTS TO BE INFORMED OF ALL DISCREPANCIES IN
DIMENSIONS.
CONTRACTOR TO CHECK ALL DIMENSIONS ON SITE.
ANY UNAUTHORISED COPYING WILL CONSTITUTE
INFRINGEMENT OF COPYRIGHT.
ALL RIGHTS RESERVED.
COPYRIGHT© PROARC LTD.

Rev	Details	Date
-----	---------	------

PLANNING APPLICATION



PROARC
Architecture & Properties

Est.2016 Rochester, Kent.
www.proarc.one
maciej@proarc.one
M: 07511251343 T: 01634 353 323

Project Title
Partially Changes of Use from Car
Sale to Class E.

Drawing Title
**Location Plan, Existing and
Proposed Block Plan**

Address
29-31 Dover Road, Northfleet, DA11 9PH

Drawn PB	Checked MW	Scale as indicated@A3	Date 03/06/2026
-------------	---------------	--------------------------	--------------------

Dwg No 2617_PL01	Rev No
---------------------	--------