


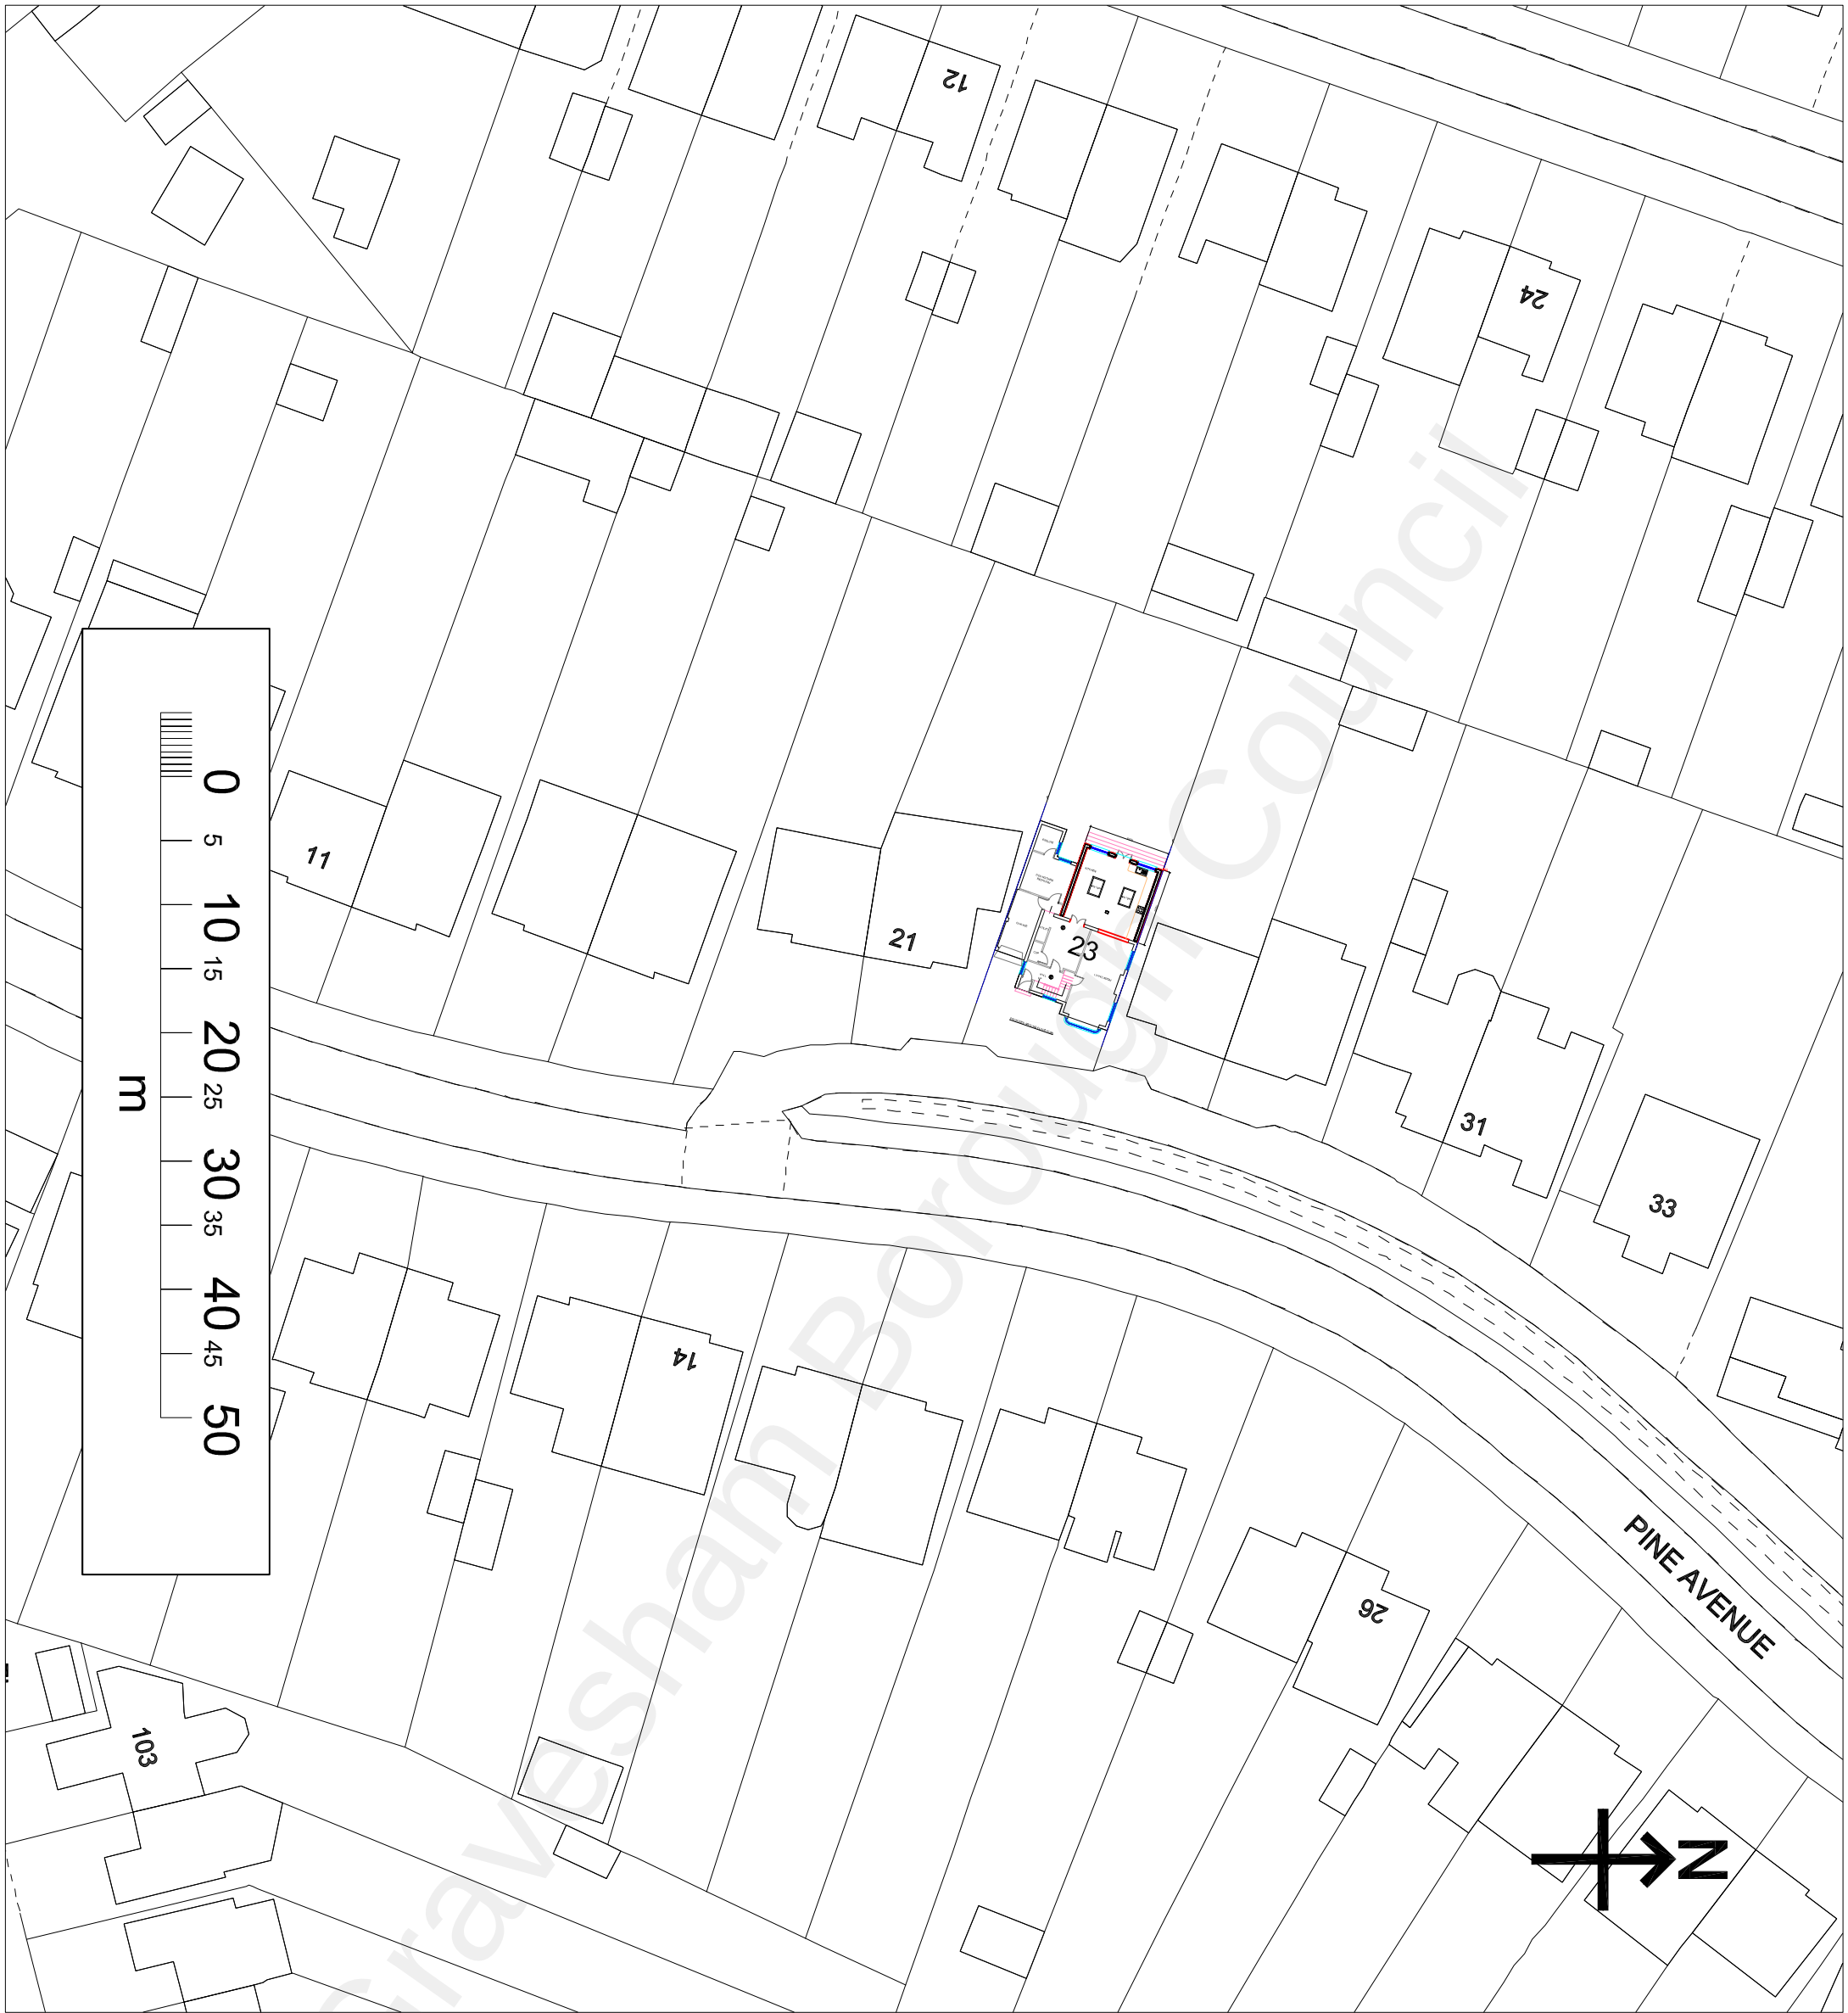

Notes

- 1. ALL DIMENSIONS ARE IN MILLIMETRES AND LEVELS IN METRES.
- 2. THIS DRAWING TO BE READ IN CONJUNCTION WITH RELEVANT ARCHITECT'S AND ENGINEER'S DRAWINGS AND SPECIFICATIONS.

P2	04.09.2022	ST	Scale & boundary line Correction
P1	07.12.2021	ST	
Rev.	Date	By	Details of Revision

Client: MR K SINGH

Address: 23 PINE AVENUE, GRAVESEND, DA12 1QY

Project: SINGLE STOREY REAR EXTENSION

Title: PROPOSED BLOCK PLAN

DESIGN TEAM

8 FARM VALE, BEXLEY, DA5 1NU

ARCHITECTURAL/CIVIL & STRUCTURAL ENGINEERS



Status : PRIOR NOTIFICATION

Drawn by	A3@Scales 1:500		
Date	Eng.	Chk.	App'd.
DEC 2021			
File Ref.			

Drawing No.	Sheet No.
05/DT/08/2022	5