


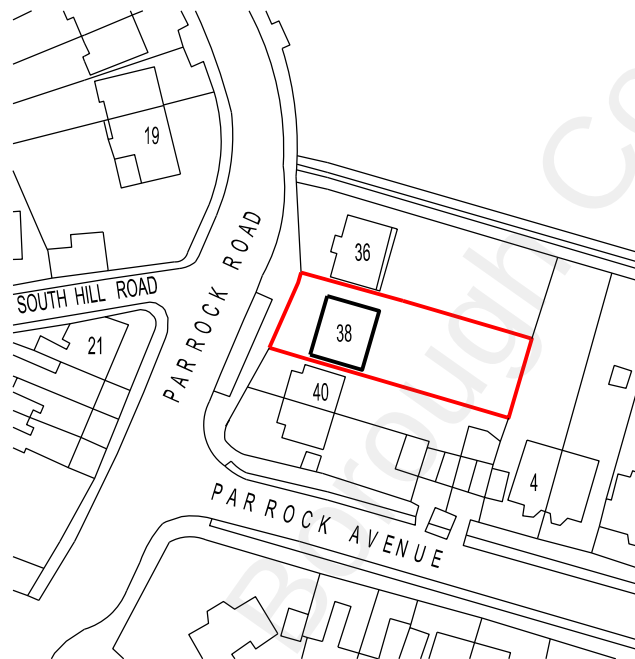

REVISION	DATE
ARCHITECT TAARCHITECTS 11 JOYDENS WOOD ROAD BEXLEY KENT DA5 2HS Tel 07905 130591 ta140256@gmail.com	
JOB GROUND FLOOR REAR BALCONY AND GARDEN STORE AT 38 PARROCK ROAD GRAVESEND DA12 1PZ	
DRAWING SITE LOCATION PLAN	
SCALE 1:1250 AT A4	DATE JULY 2022
DRAWING NO. MD/01	