




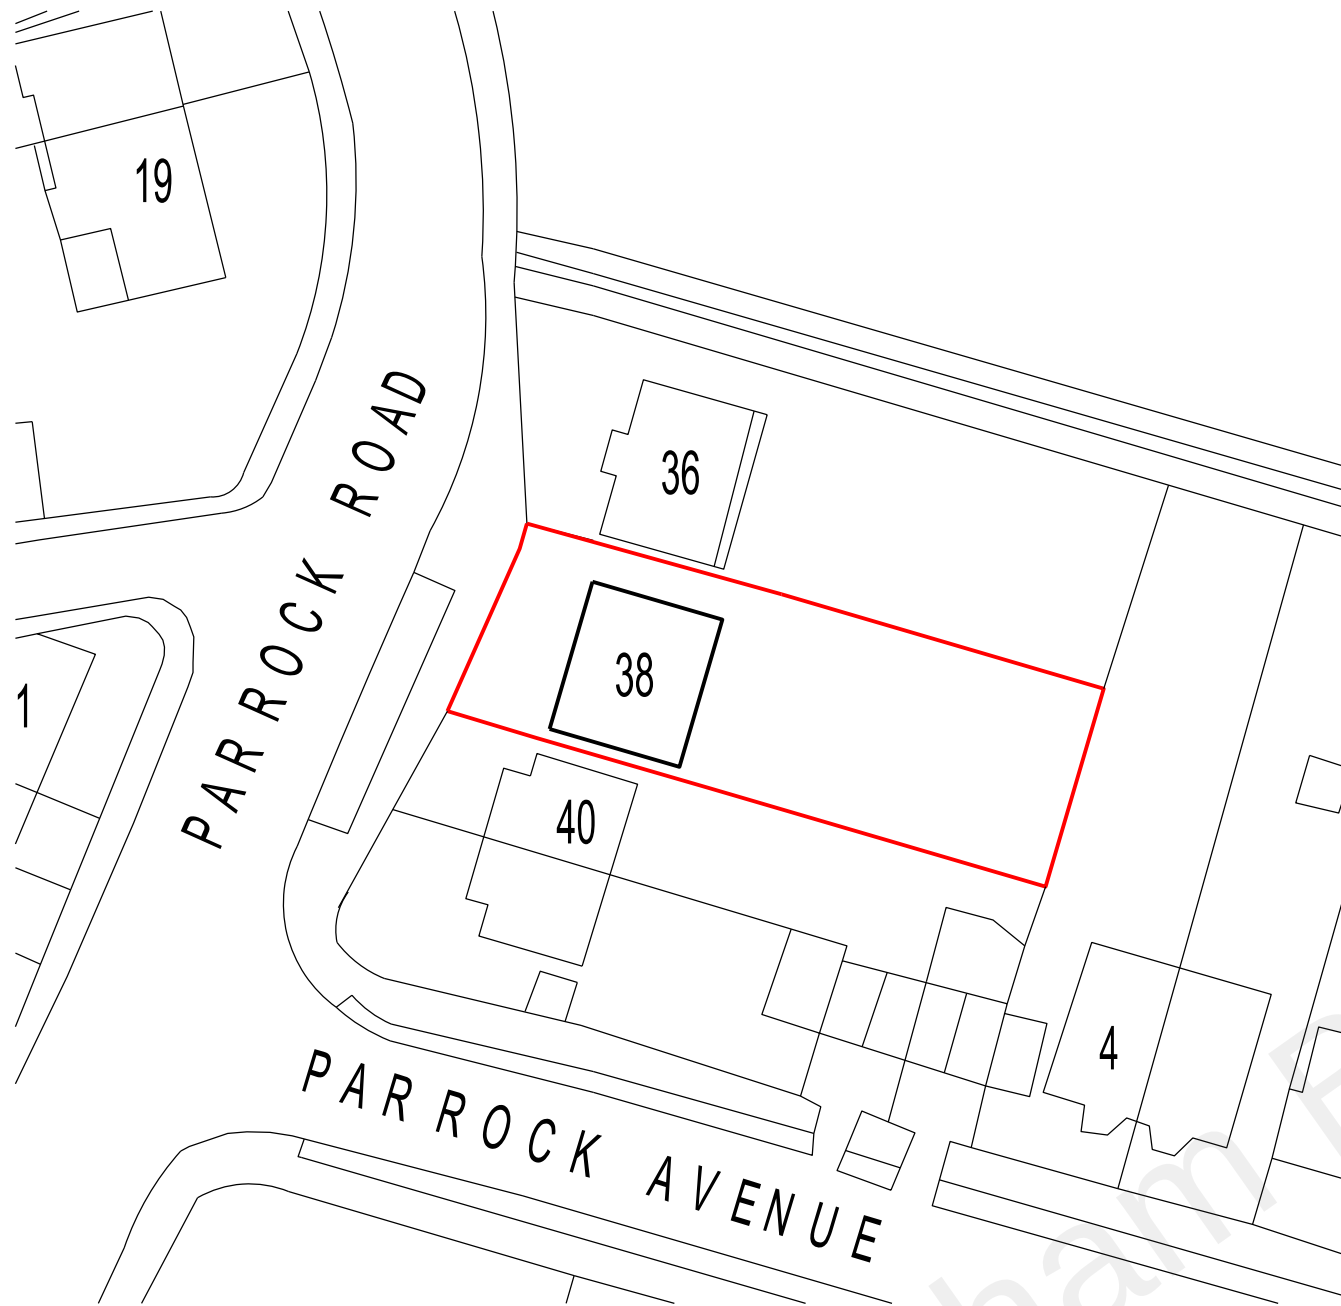

EXISTING BLOCK PLAN scale 1:500

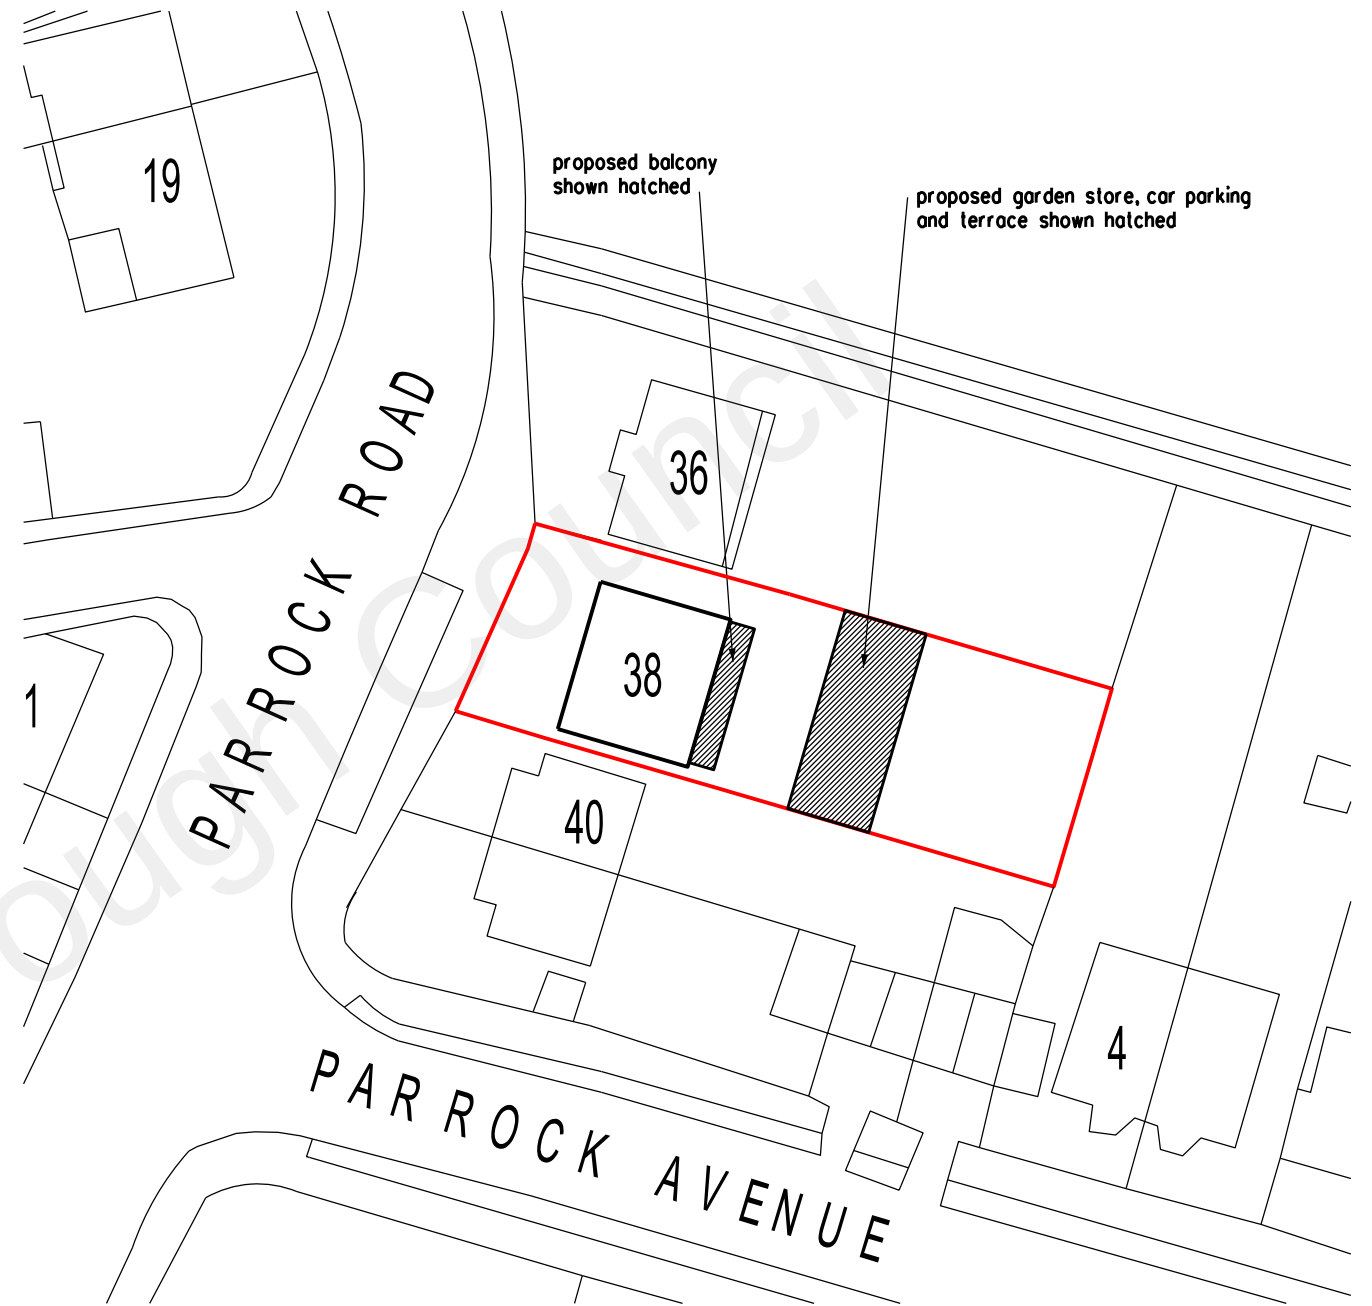

PROPOSED BLOCK PLAN scale 1:500

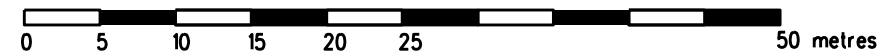

REVISION	DATE
ARCHITECT TAARCHITECTS 11 JOYDENS WOOD ROAD BEXLEY KENT DA5 2HS Tel 07905 130591 ta140256@googlemail.com	
JOB GROUND FLOOR REAR BALCONY AND GARDEN STORE AT 38 PARROCK ROAD GRAVESEND DA12 1PZ	
DRAWING EXISTING & PROPOSED SITE BLOCK PLANS	
SCALE 1:500 AT A3	DATE JULY 2022
DRAWING NO. MD/02	