


end panel in obscured 15mm toughened & laminated
frameless clear glass 2000 mm high above finished
floor level mounted in stainless steel channel mechanically
fixed to steel framing

pointed structural steel post & balcony
structure over as engineers details

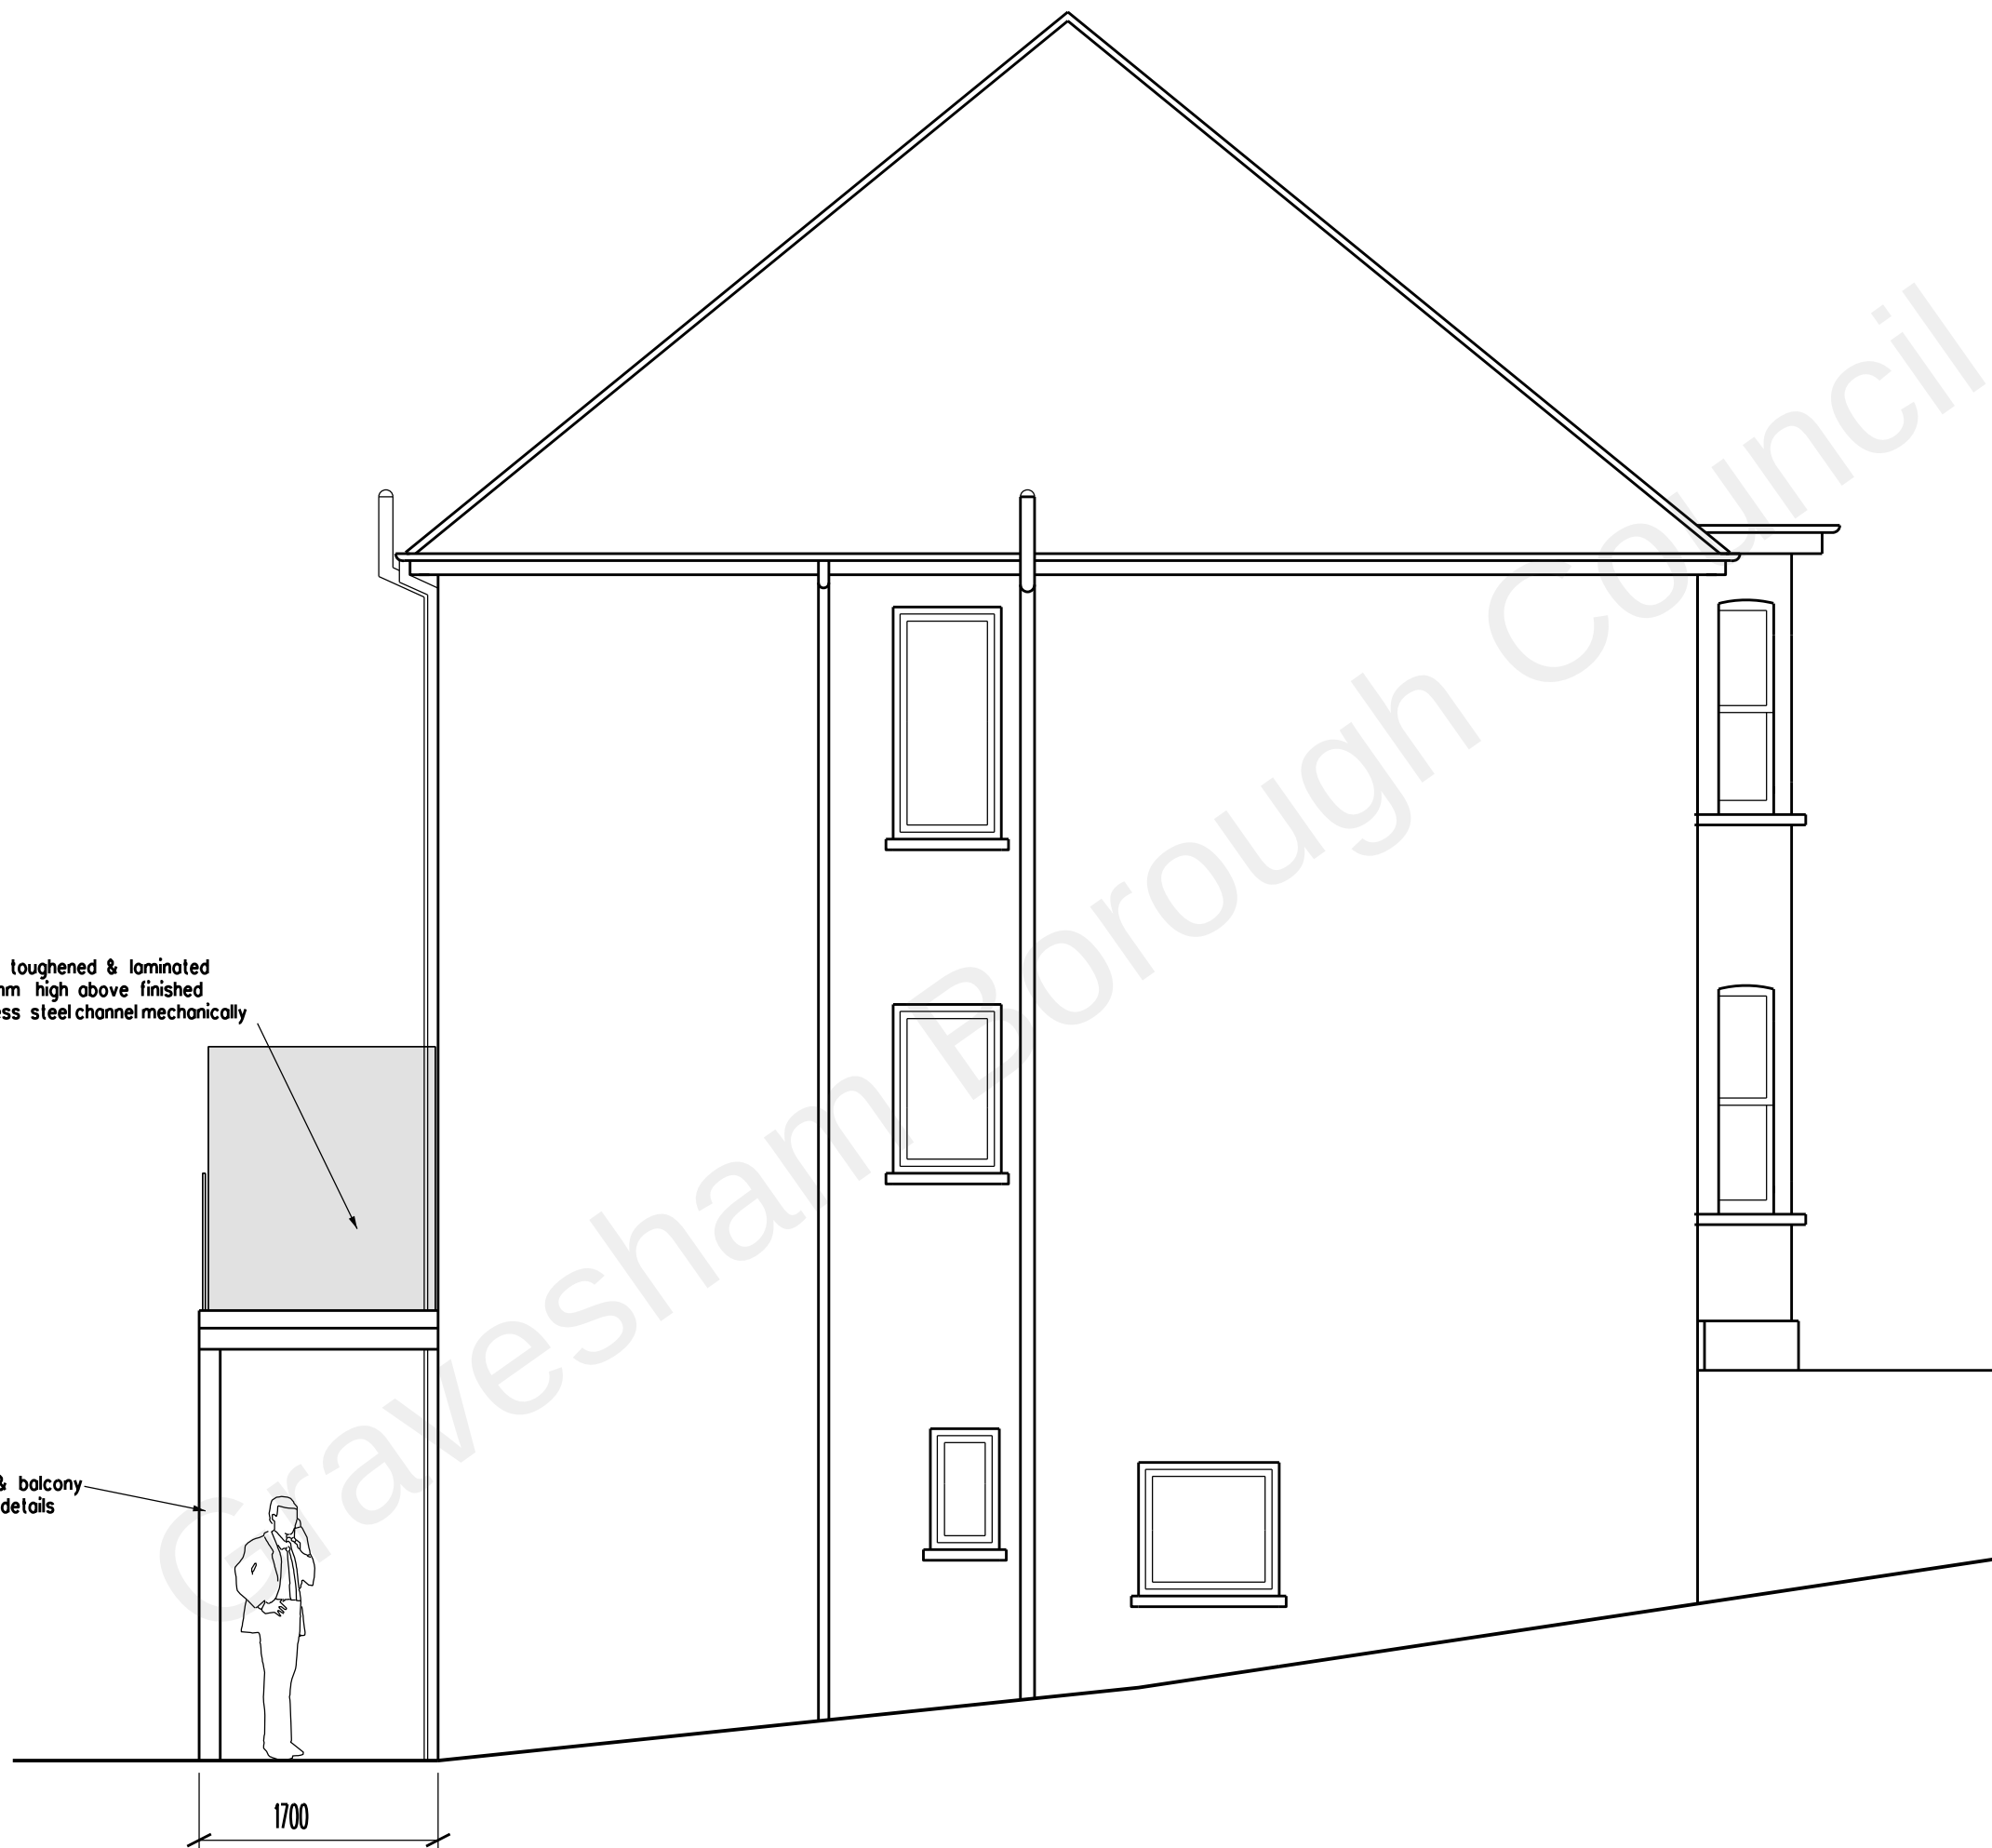

PLANNING APPLICATION

REVISION DATE

ARCHITECT

TA ARCHITECTS
11 JOYDENS WOOD ROAD BEXLEY
KENT DA5 2HS Tel 07905 130591
ta140256@googlemail.com

JOB
PROPOSED REAR GROUND
FLOOR BALCONY
AT 38 PARROCK ROAD ROAD
GRAVESEND KENT DA12 1PZ

DRAWING
PROPOSED SIDE ELEVATION
FACING No 36 PARROCK ROAD

SCALE 1:50 AT A3 DATE JULY 2022

DRAWING NO.
MD/08