



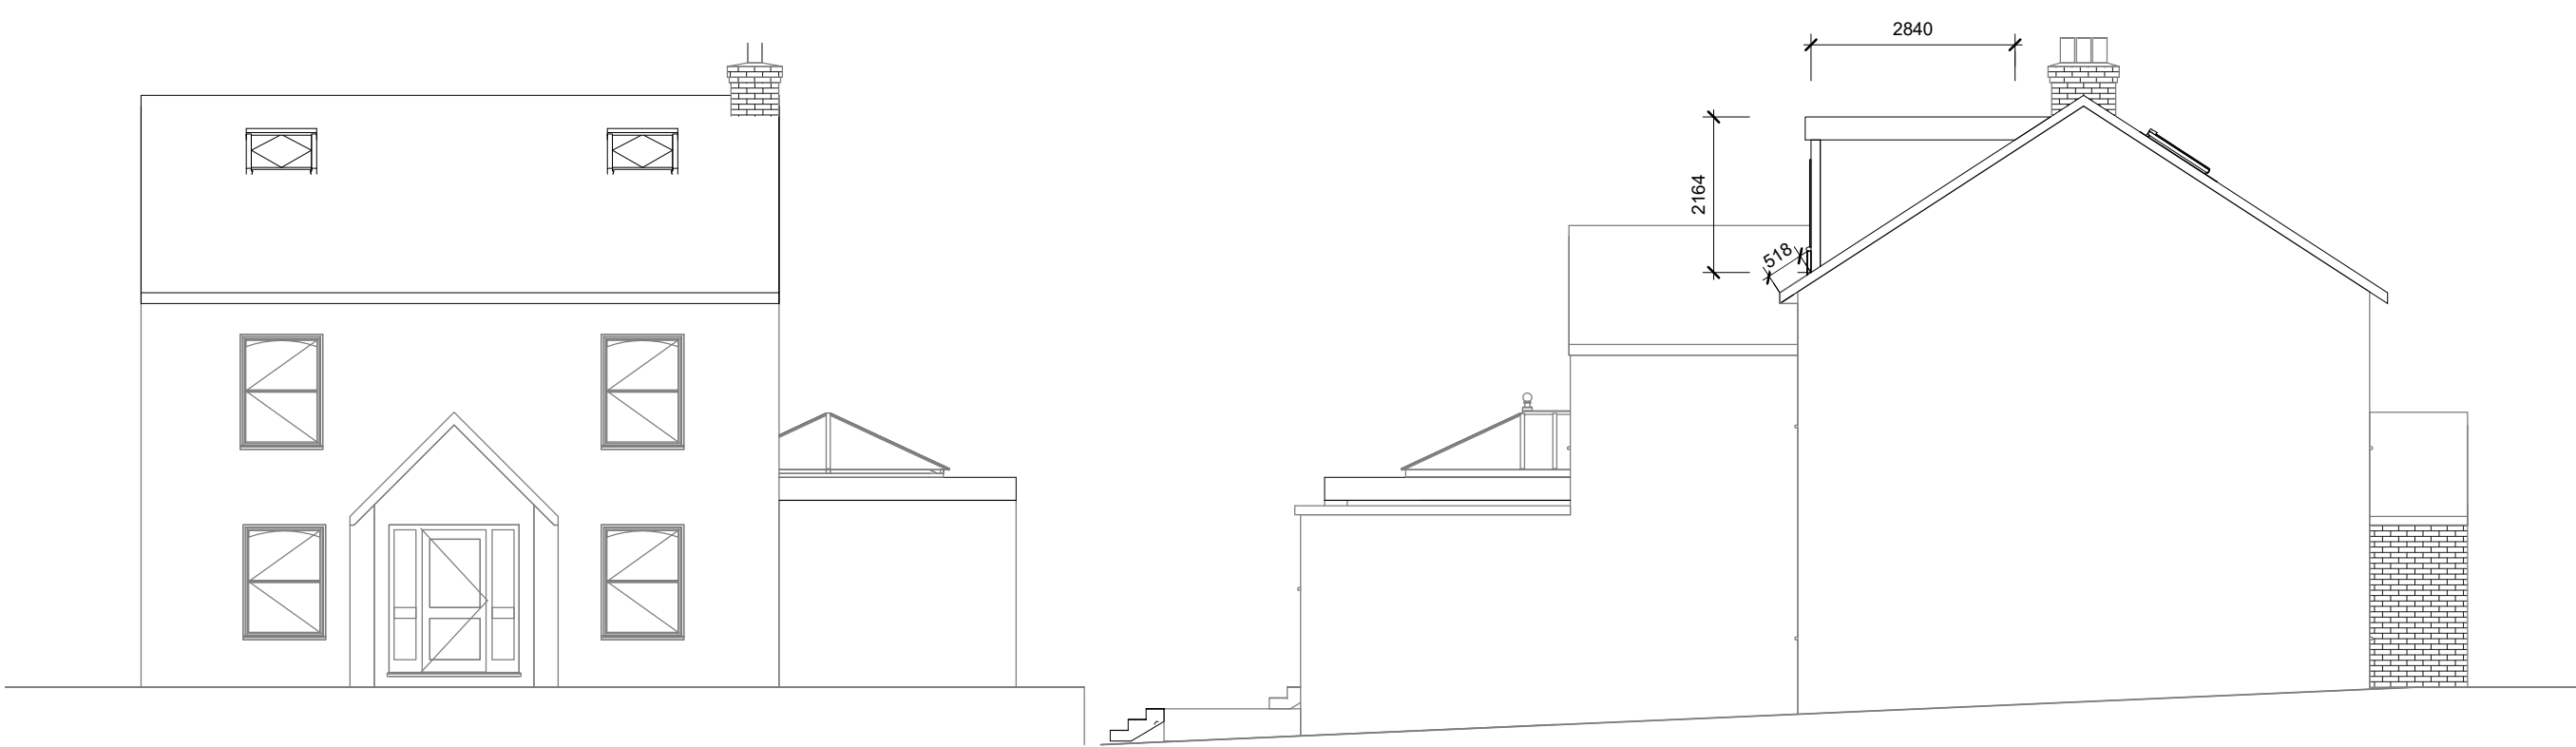

South - Proposed
1 : 100


West - Proposed
1 : 100

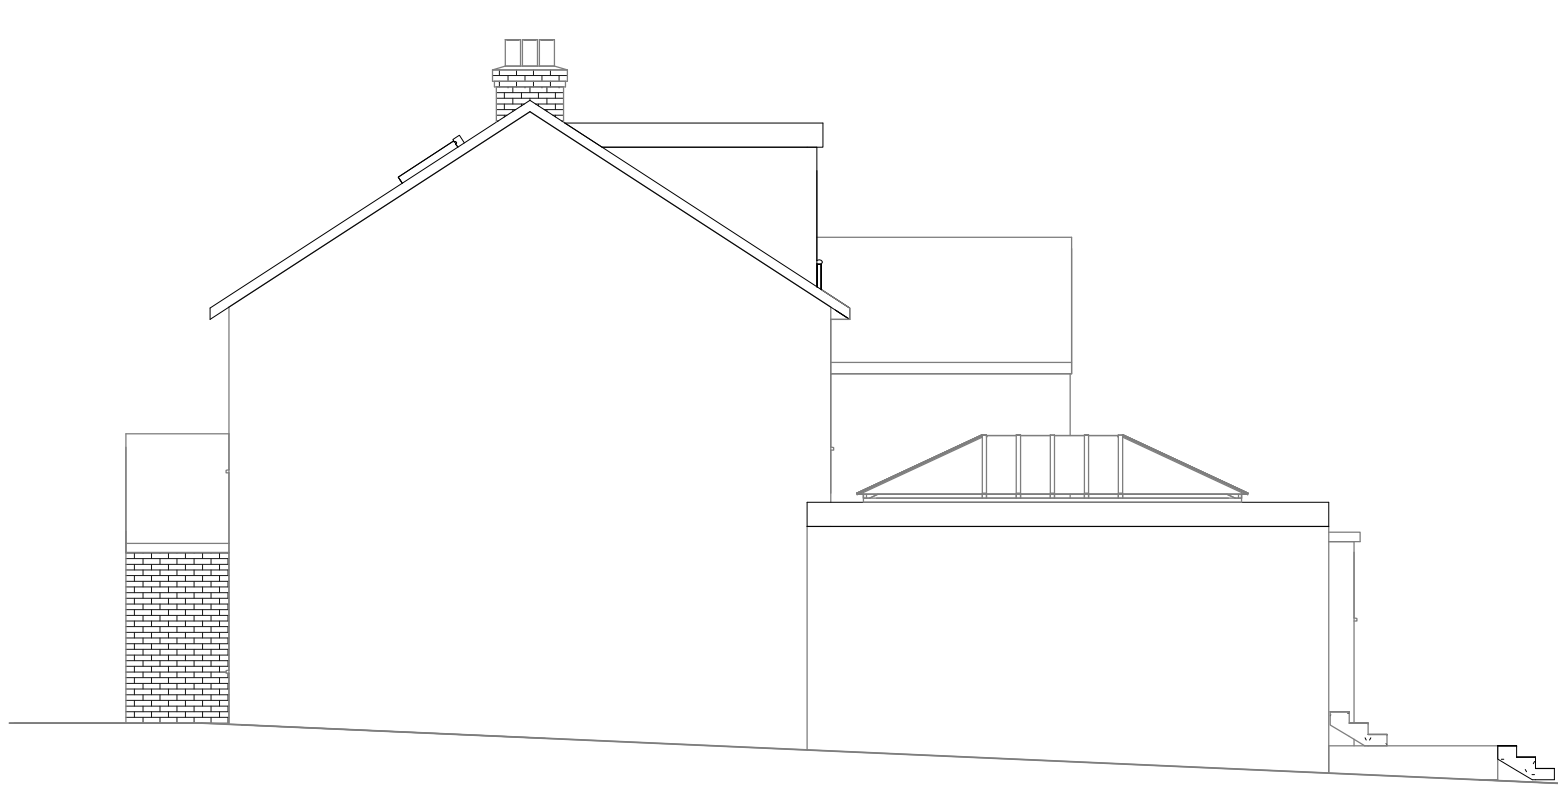


East - Proposed
1 : 100




North - Proposed
1 : 100

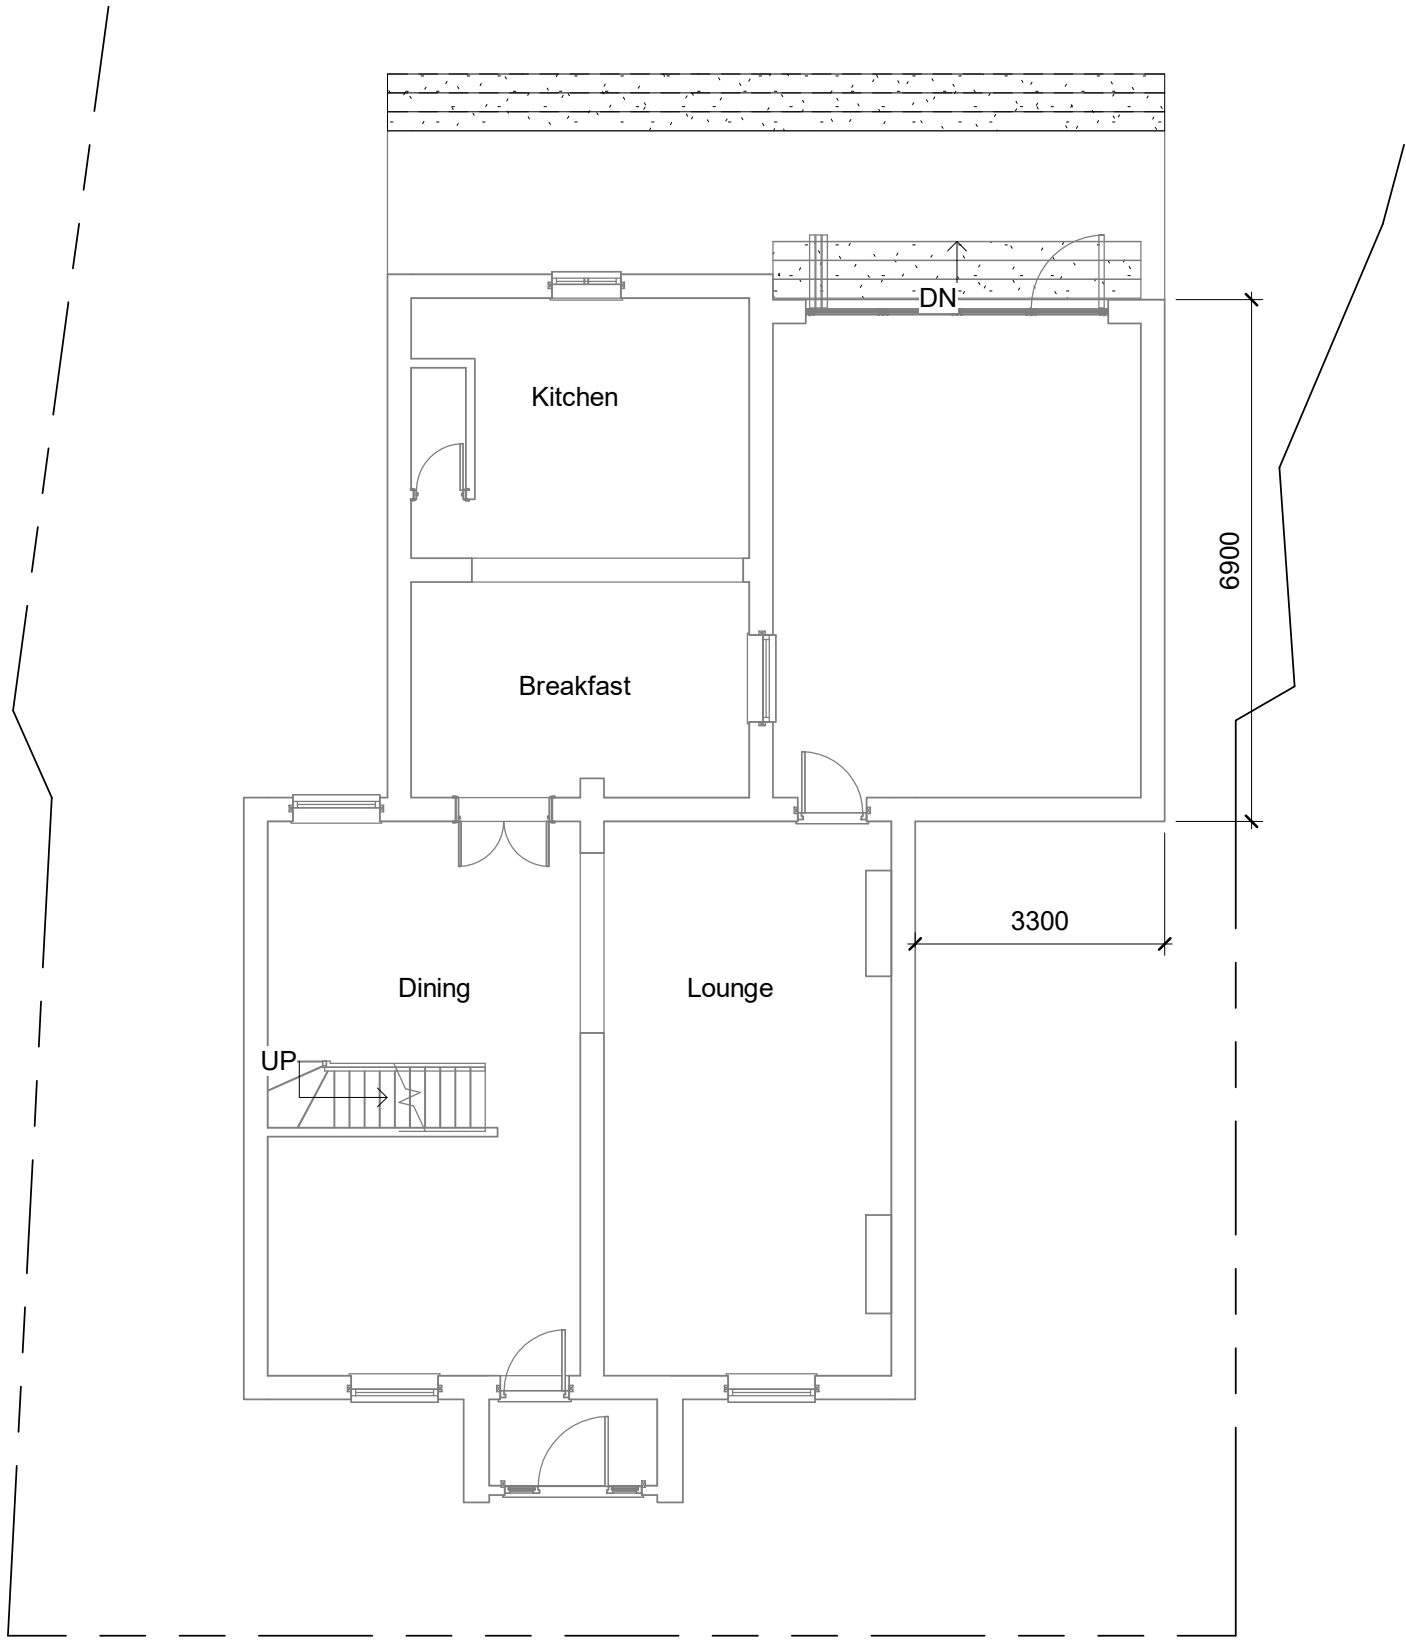


GF - Proposed
1 : 100

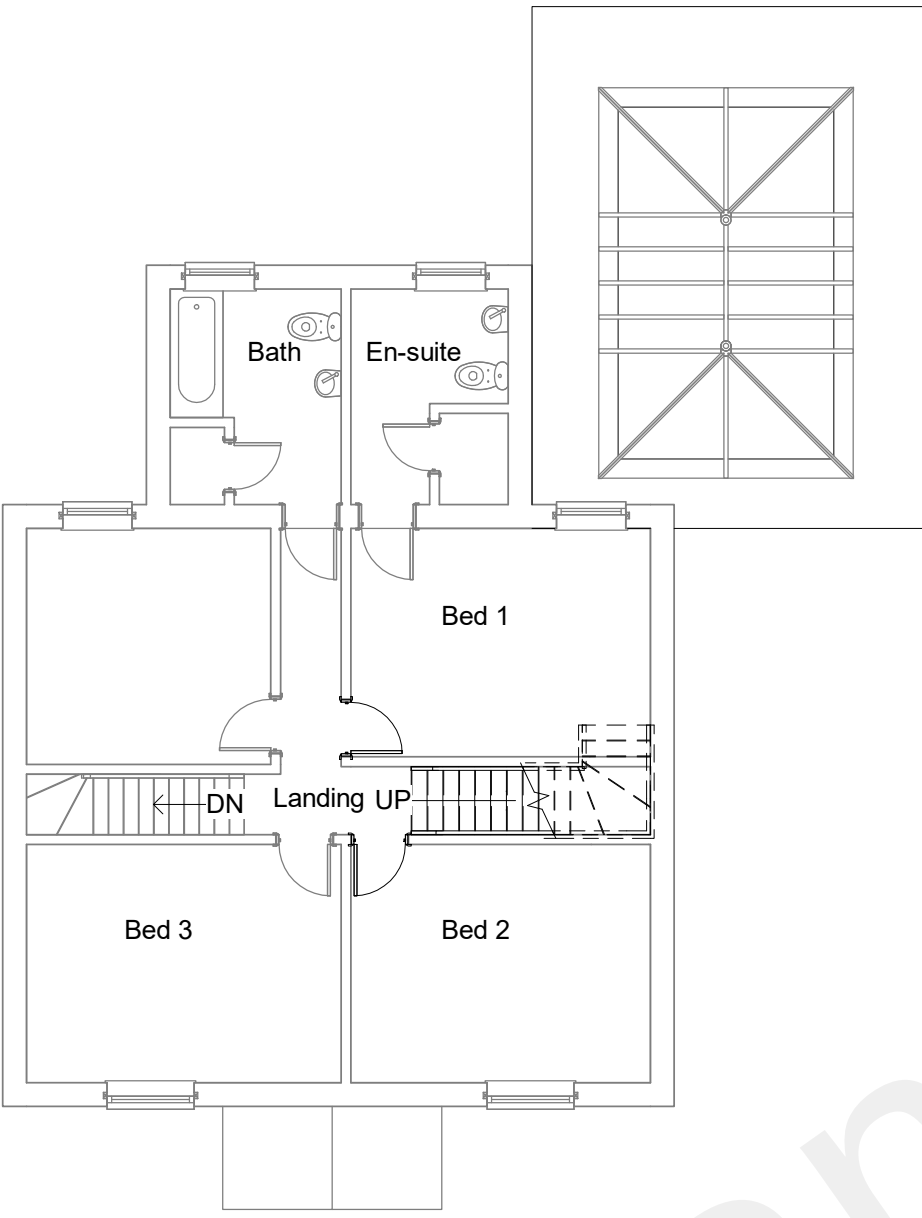

FF - Proposed
1 : 100

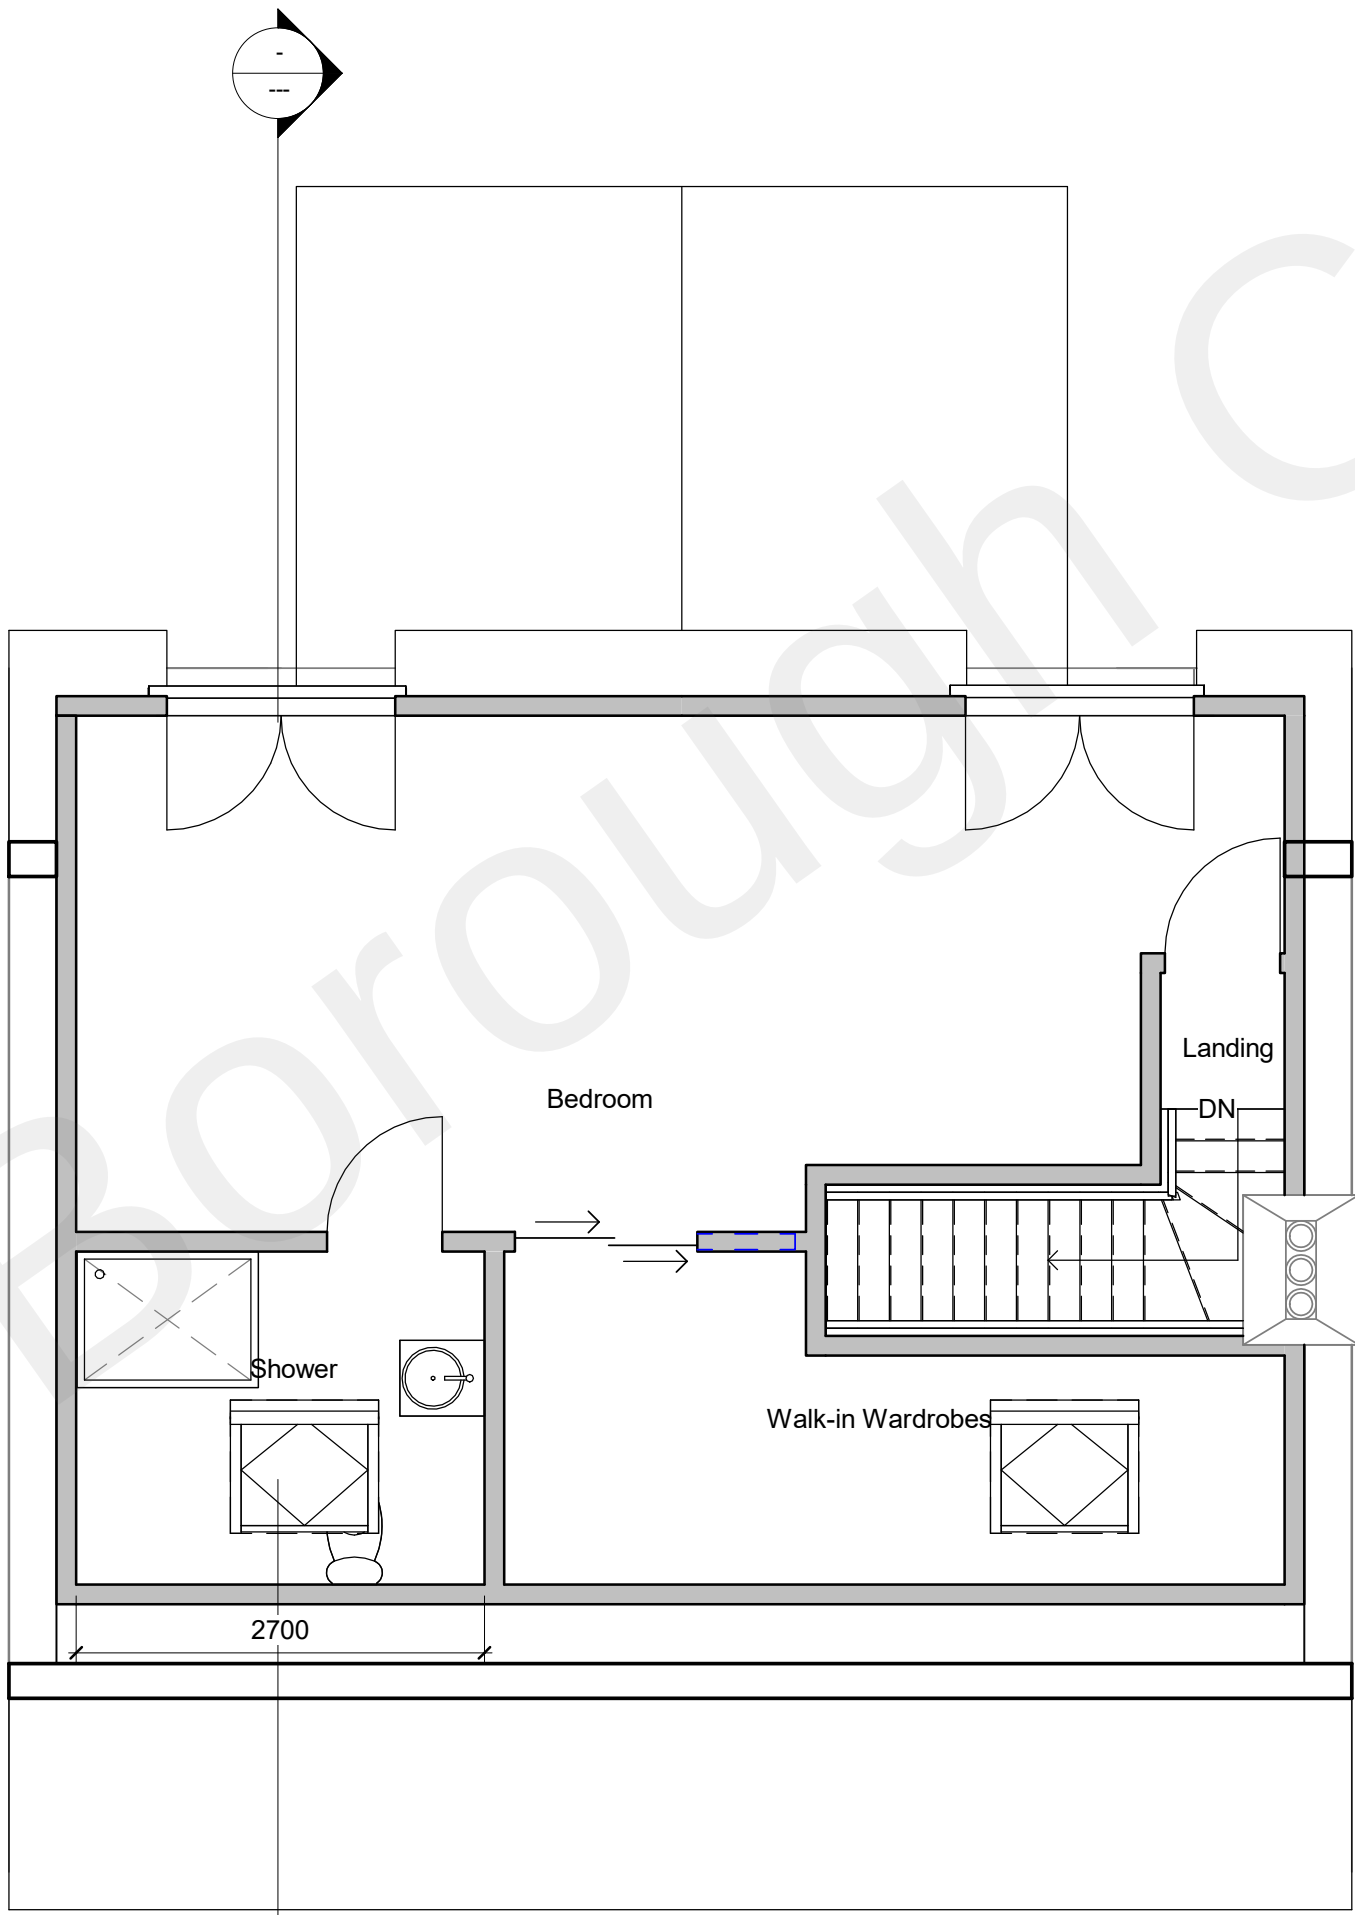


Loft - Proposed
1 : 50

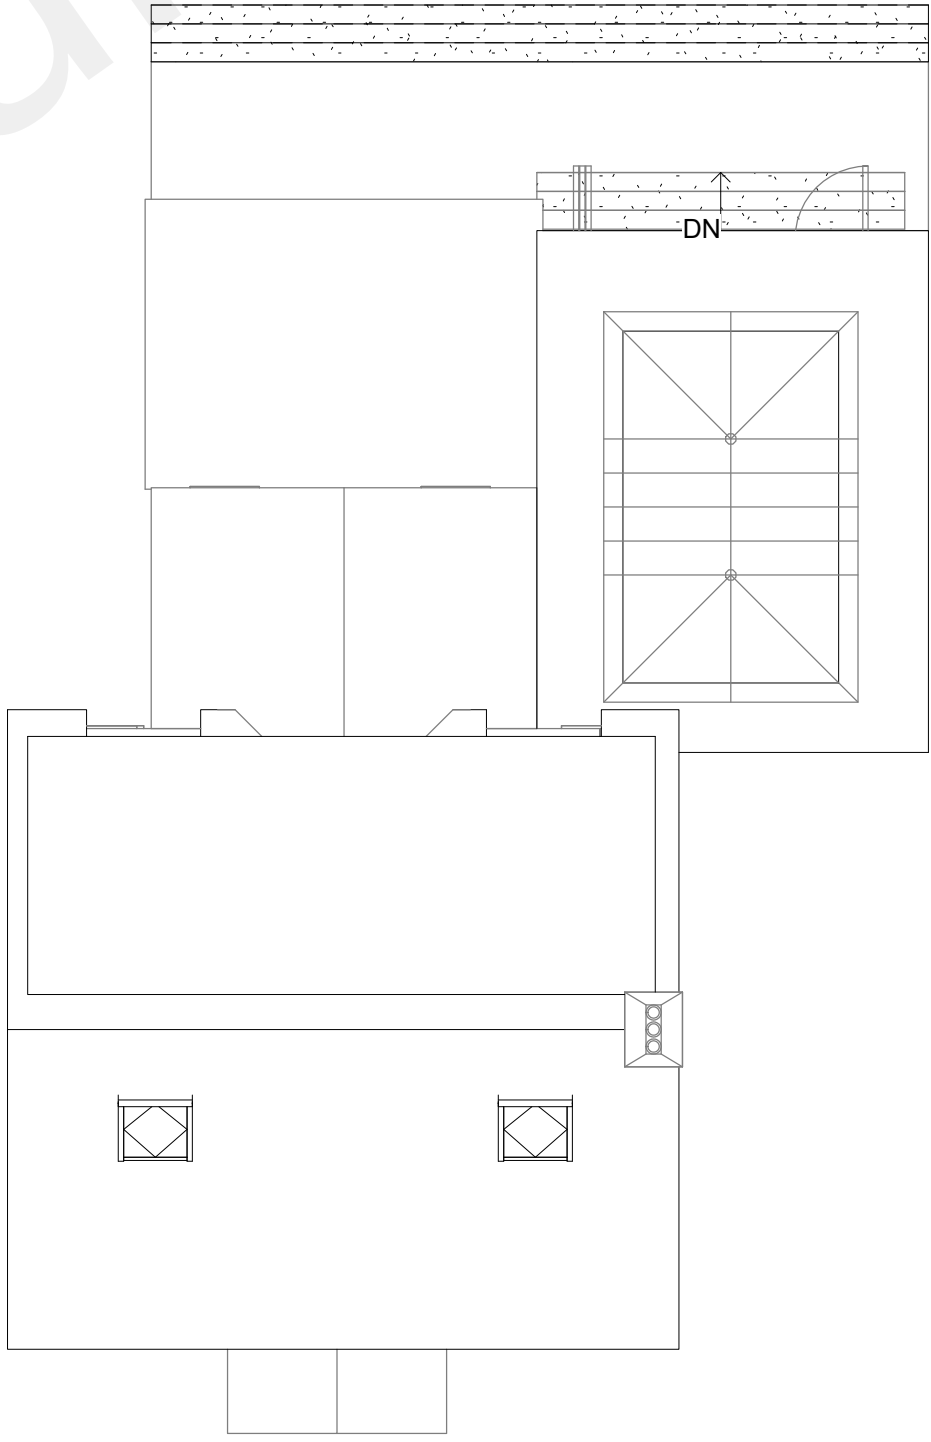

RP - Proposed
1 : 100



3D View 1

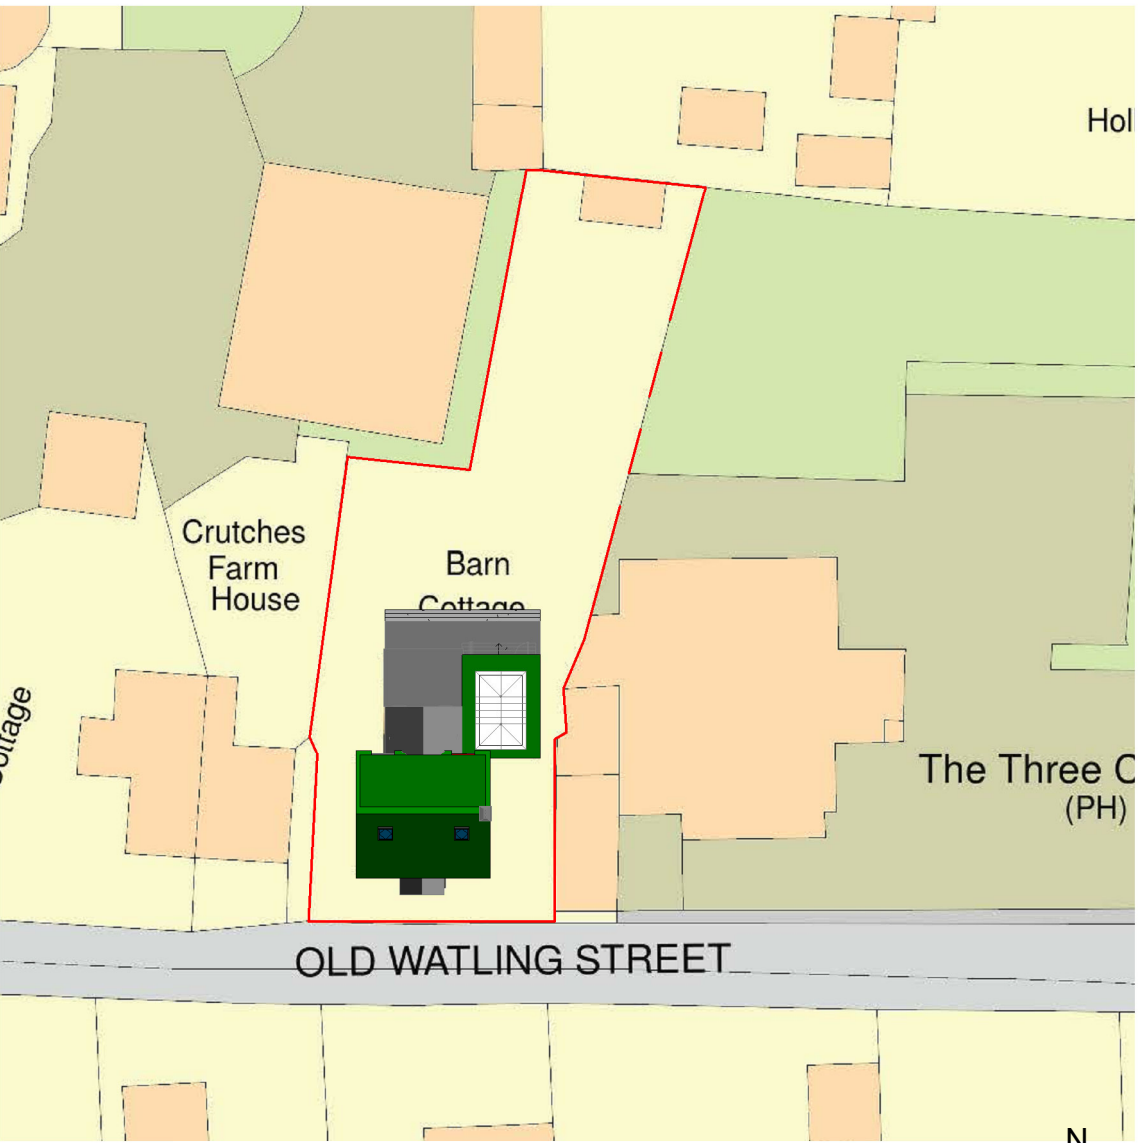

Block Plan
1 : 500

Notes:
Copyright in the design and this drawing is the property of Teem Consult. Reproduction in whole or in part is forbidden without written permission of Teem Consult. All Dimensions are to be checked on site before any work proceeds. Do not scale this drawing but use only figured dimensions. Any errors or omissions are to be reported to Teem Consult. This drawing is to be read in conjunction with all the relevant consultants' and/or specialists' drawings/documents, and any discrepancies or variations are to be notified to Teem Consult before work commences.

Area of Dormer
h = 2.164
d = 2.84
l = 8.251
Total new volume = 25.35m³

0 0.5 1 1.5 2 2.5 m
Scale 1:50

0 1 2 3 4 5 m
Scale 1:100

0 5 10 15 20 25 m
Scale 1:500

Planning

No.	Seq.	Description	Date

teem
design.cost.build
e info@teemconsult.co.uk
t +44(0)203 617 1780
m +44(0) 7538903110
www.teemconsult.co.uk

Project Title Loft Conversion		
Client Phillip Worton		
Project Address Barn Cottage Old Watling Road Rochester ME2 3UG		
Proposed Plans_Elevations		
Drawn by T.O.	Scale As indicated @A1	Date May 2016
Project No. TCL594/05/21		
Sheet No. 594-HPP-02		