


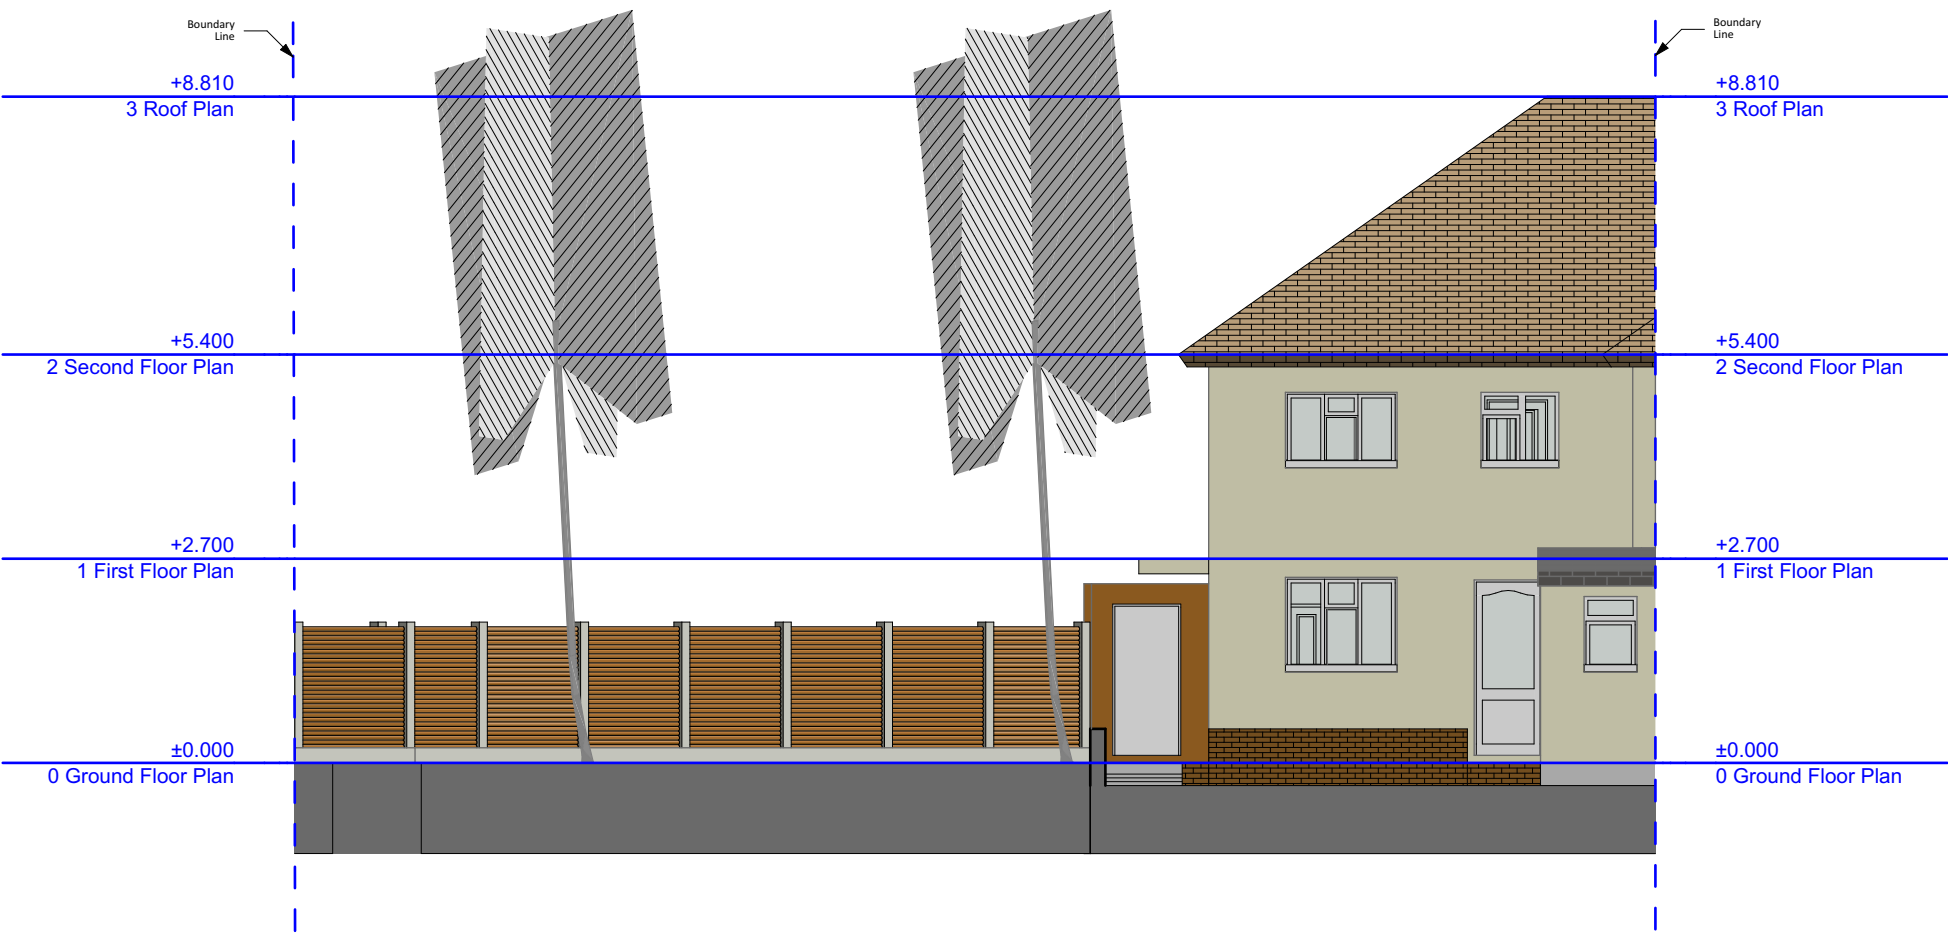

Zanoply	ZANOPLY	Site	Project	Drawing	Date	Notes 1. This drawing has been prepared for planning purposes only. 2. All copyrights are reserved to Zanoply ltd and consent should be sought for non-commercial use. 3. The contractor is responsible for checking all dimensions before commencing works. 4. Should not be scaled from this drawing. 5. Any discrepancy found should be brought to the attention of the designer.
	info@zanoply.co.uk www.zanoply.co.uk	137 Barr Road, Gravesend, DA12 4DX	Construction of a New Build Dwelling House	Scale 1:100 at A3	Prepared 01.07.2022	

Existing_Rear_North_Elevation

