



Gwynn road Northleet DA11 8AR

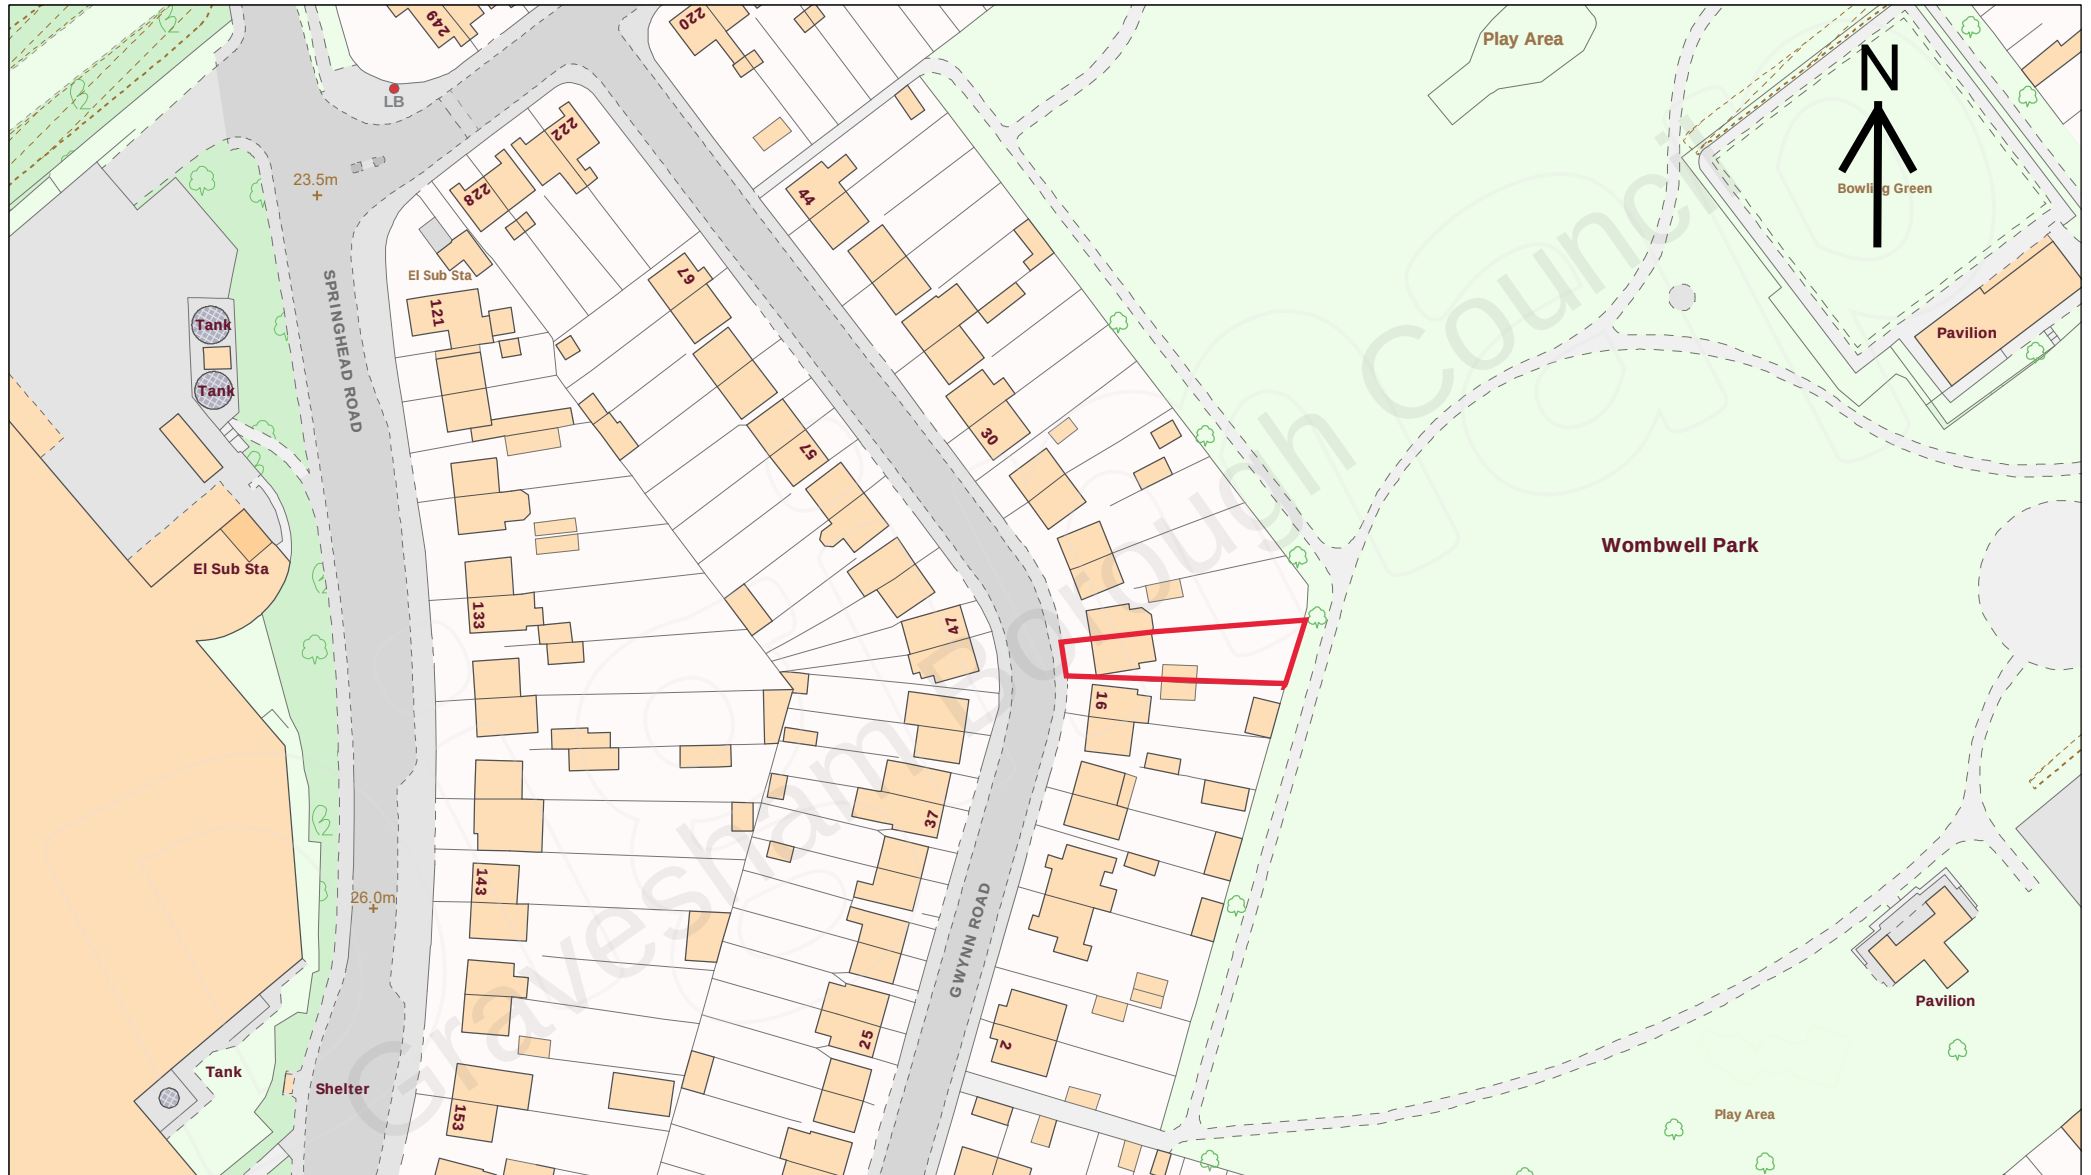

Scale 1:1250

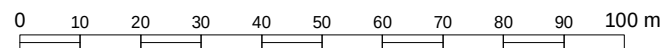

Projection: British National Grid