




DO NOT SCALE
These drawings and designs are the copyright of
SEVENCROFT LTD.

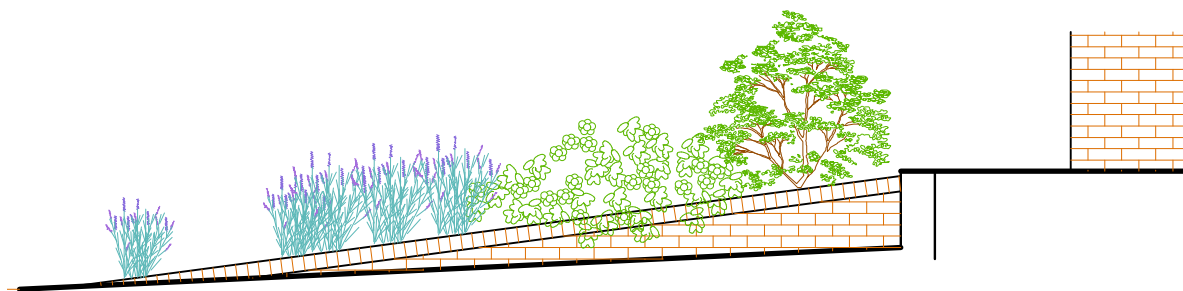

Elevation 1 looking towards Harrowby Gardens

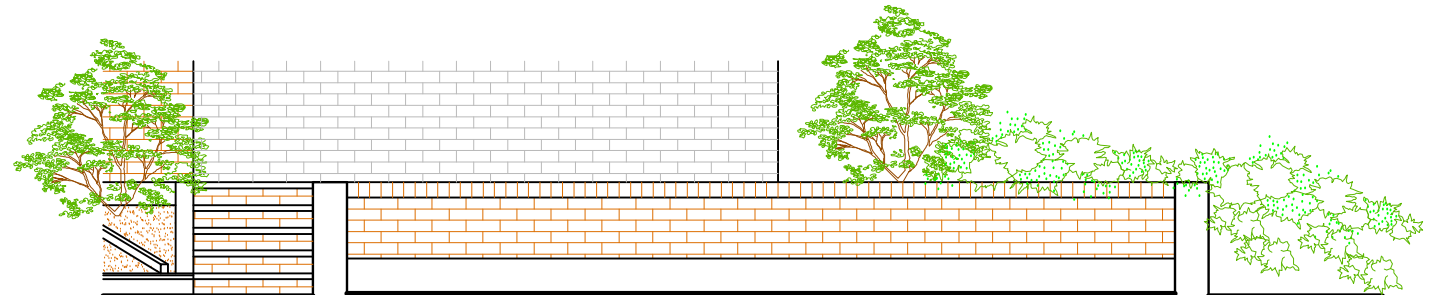

Elevation 2 looking towards the House from the Road

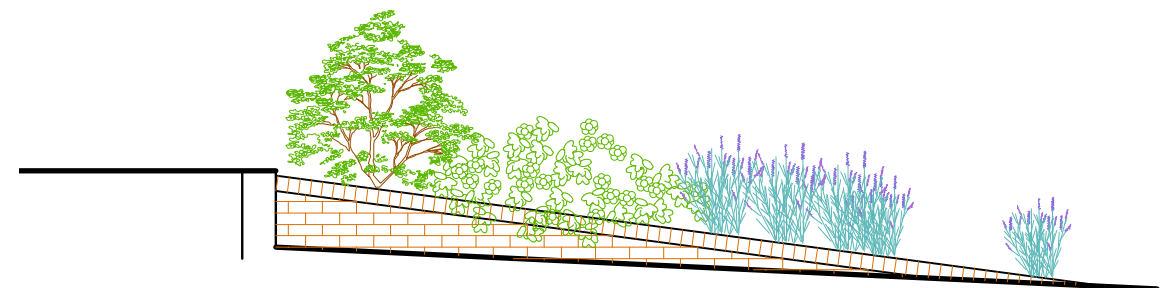

Elevation 3 looking towards Coldharbour Road

Proposed Driveway Retaining Walls Elevations - Scale 1:50

Proposed Driveway & New Crossover at 1 Riversdale,
Northfleet, Gravesend, Kent DA11 8SP

Date July 2023 Drawing No. 2023/22/02

CORPORATE ARCHITECTURE
& DESIGN GROUP



SEVENCROFT LTD.

277 Canterbury Road, Kennington
Ashford, Kent TN24 9QW
Tel: 01233 625553
e-mail : sevencroft@hotmail.co.uk