



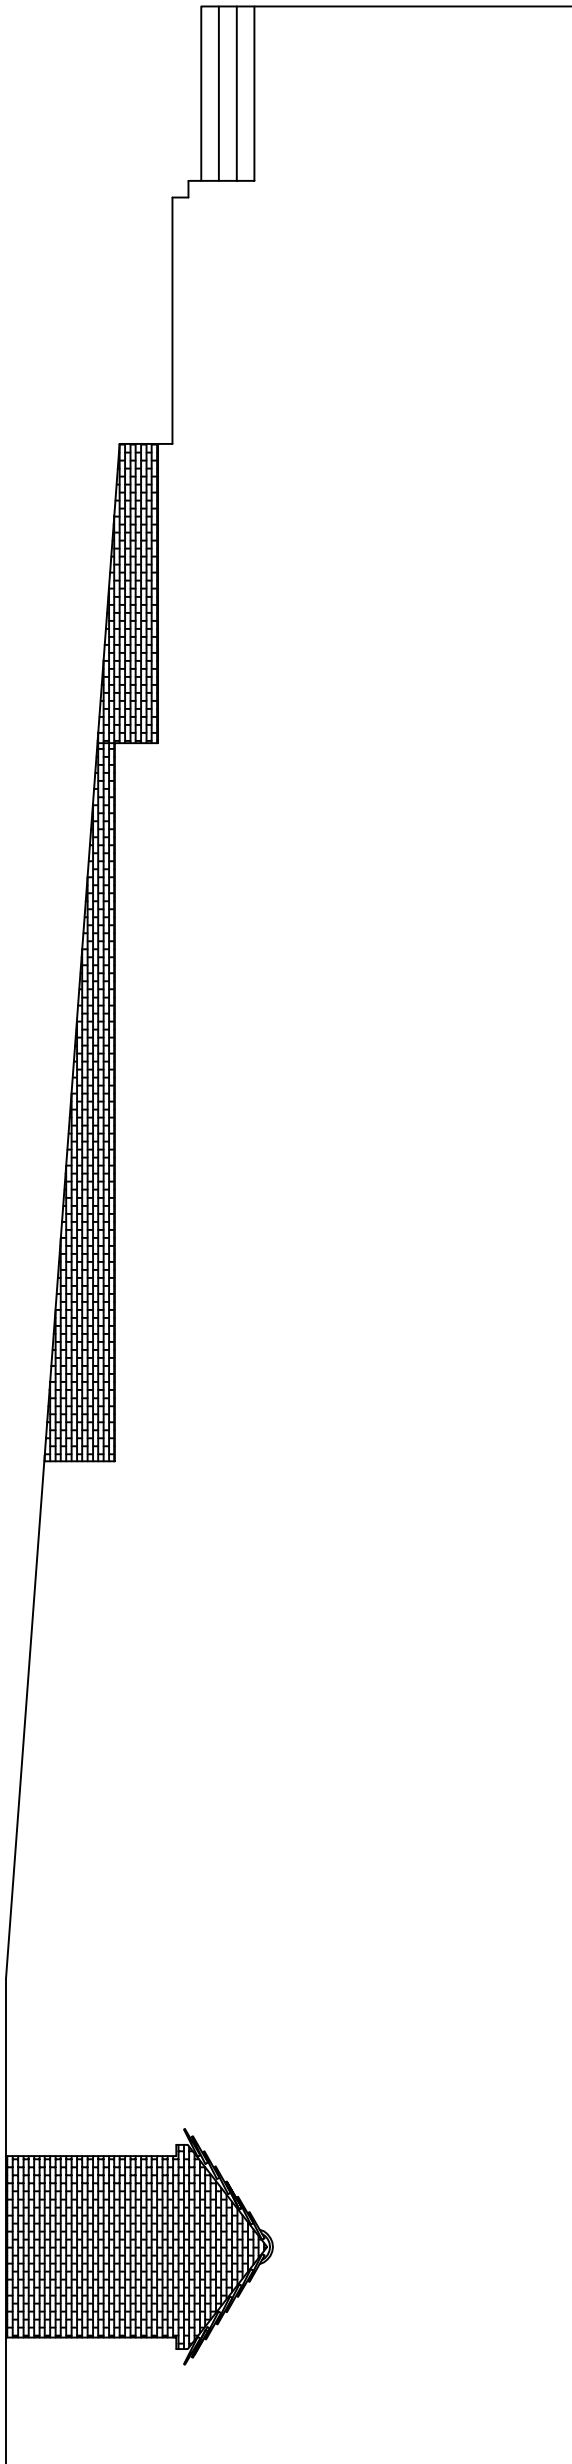

Existing Section

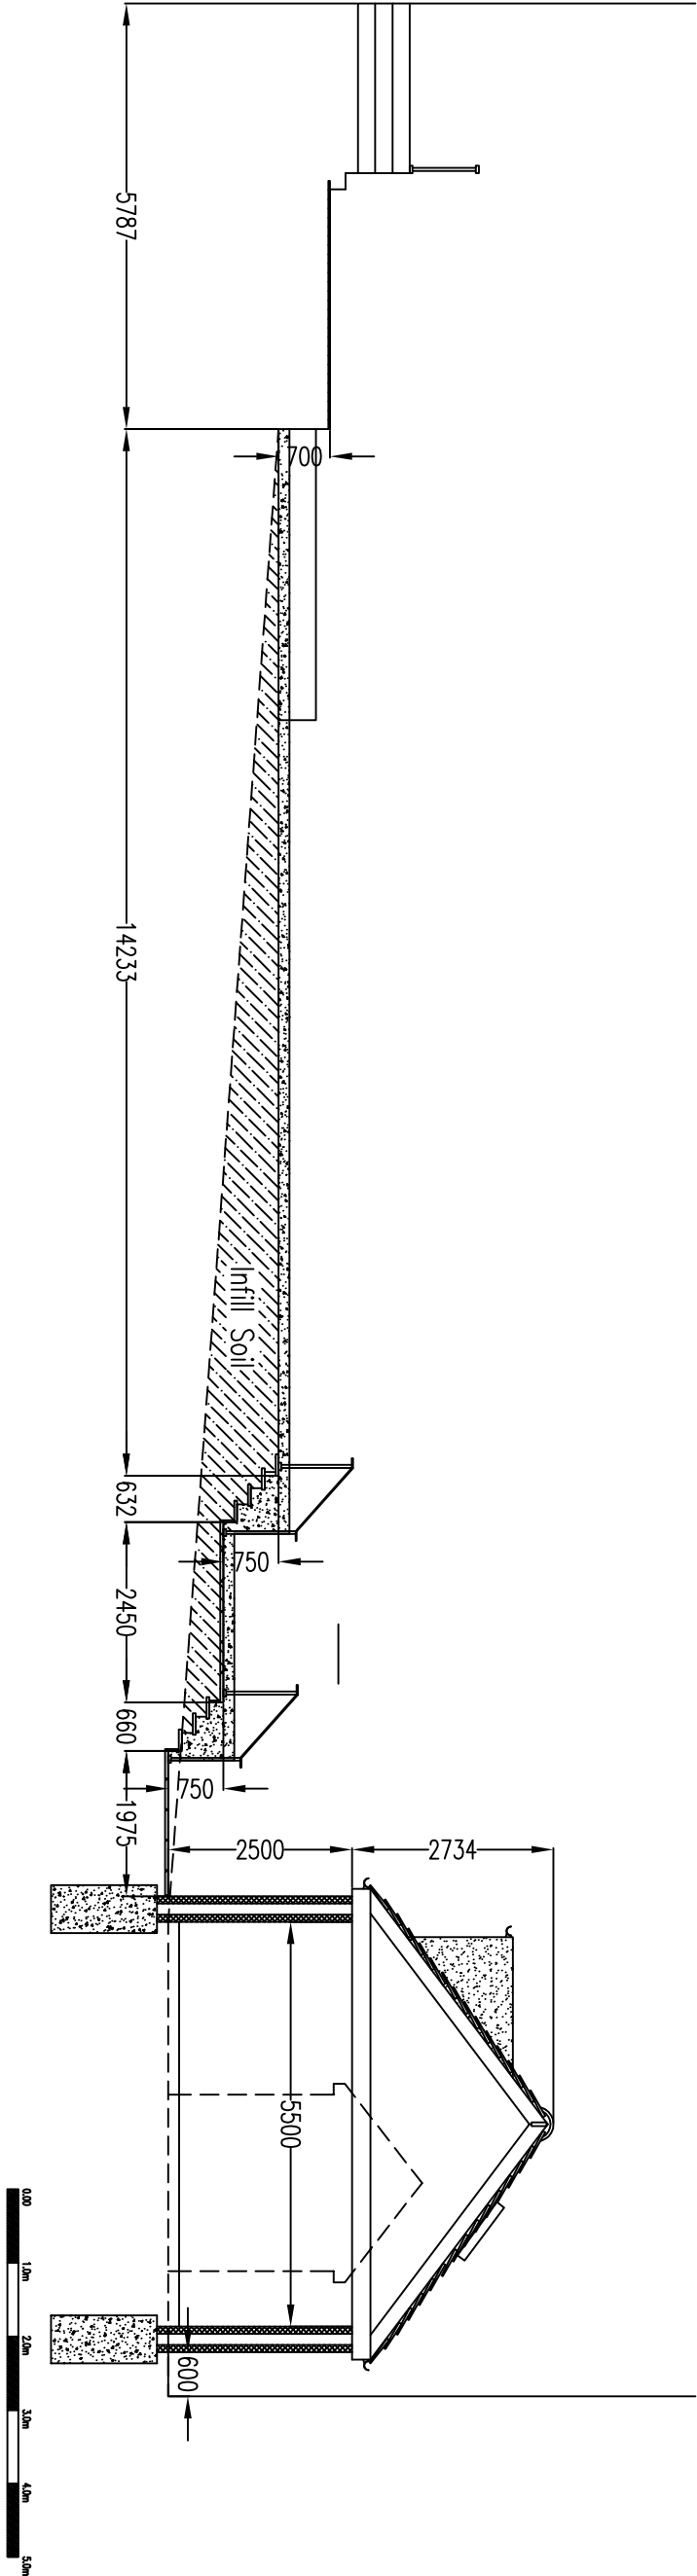

Proposed Section

Client		Drawing Title		Revision	
Mr H Dhanda 305 Wrotham Road Gravesend Kent DA13 9JH		Existing and Proposed Cross Section		21673-003 00	
This drawing is copyright and may not be reproduced or made use of unless expressly agreed by the Design Team. All dimensions must be checked on site.		Scale 1:100@A3		Date JULY 2023	
		Computer File No.		Project No.	
		Drawn By Raj Bhoti		Checked By	
		Coordinated By		Approved By	