


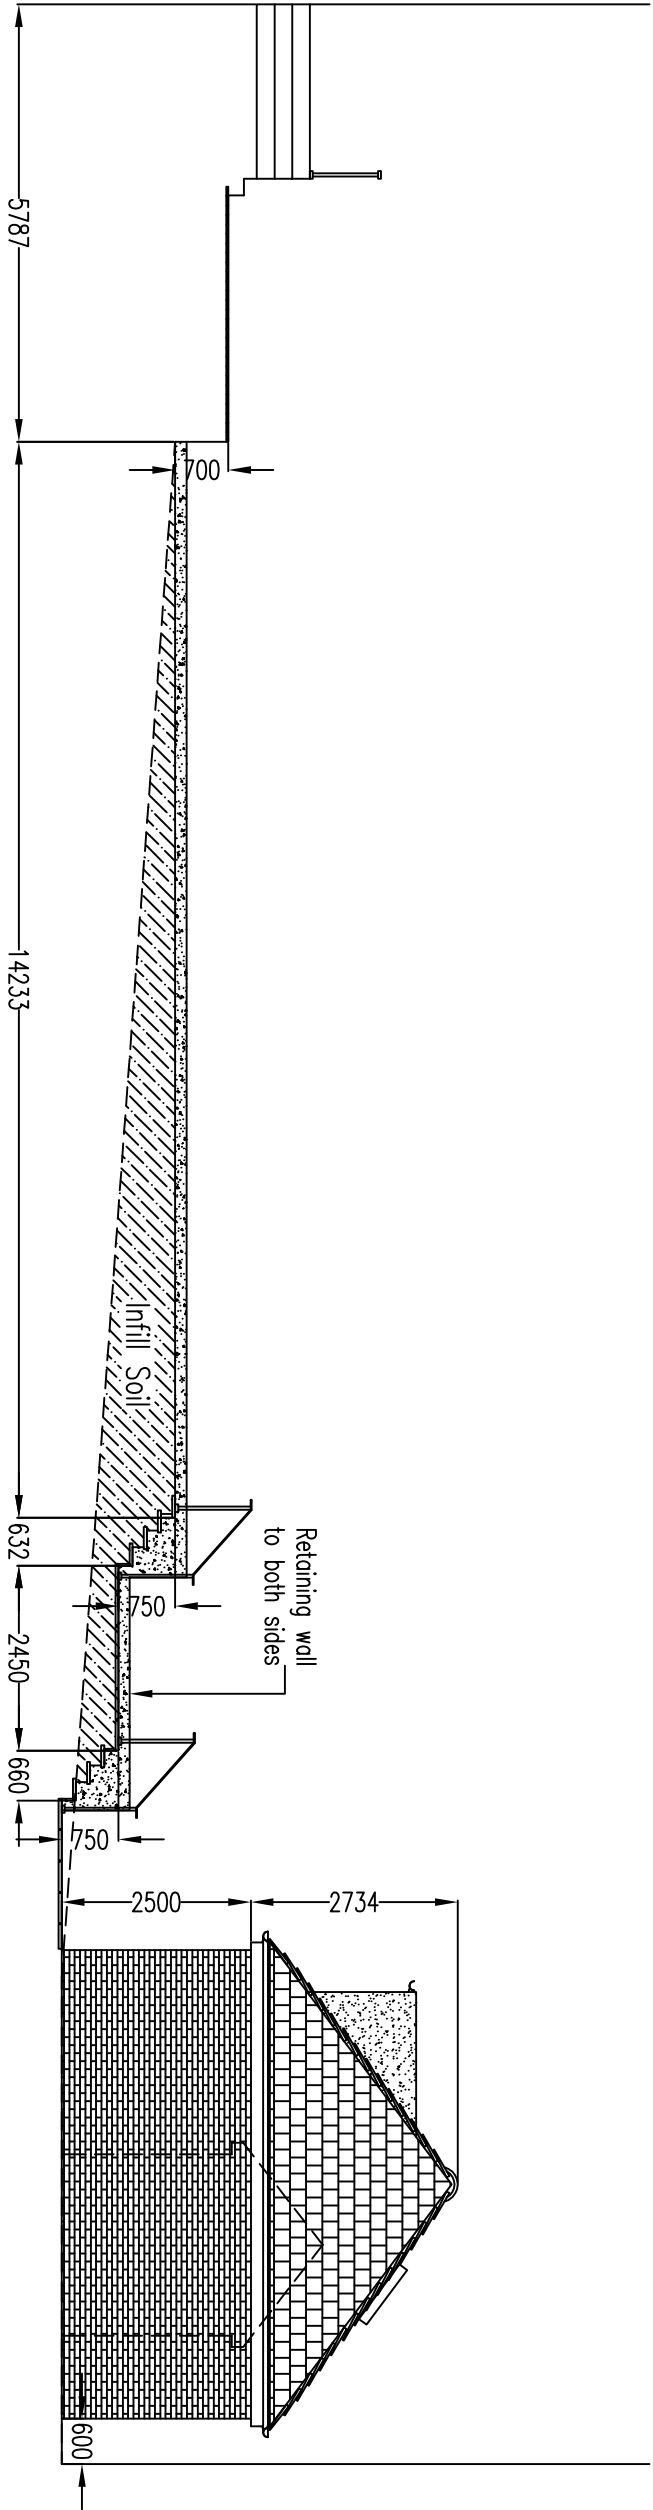

Proposed Side Elevation

		Client		Drawing Title		This drawing is copyright and may not be reproduced or made use of unless expressly agreed by the Design Team. All dimensions must be checked on site.			Drawing No.		Revision				
		Mr H Dhanda 305 Wrotham Road Gravesend Kent DA13 9JH		Proposed Elevation of Rear Games room					2167-007		00				
									Scale 1:100@A3		Date JULY 2023				
									Computer File No.		Project No.				
									Drawn By Raj Bhatti		Checked By				
									Coordinated By		Approved By				