
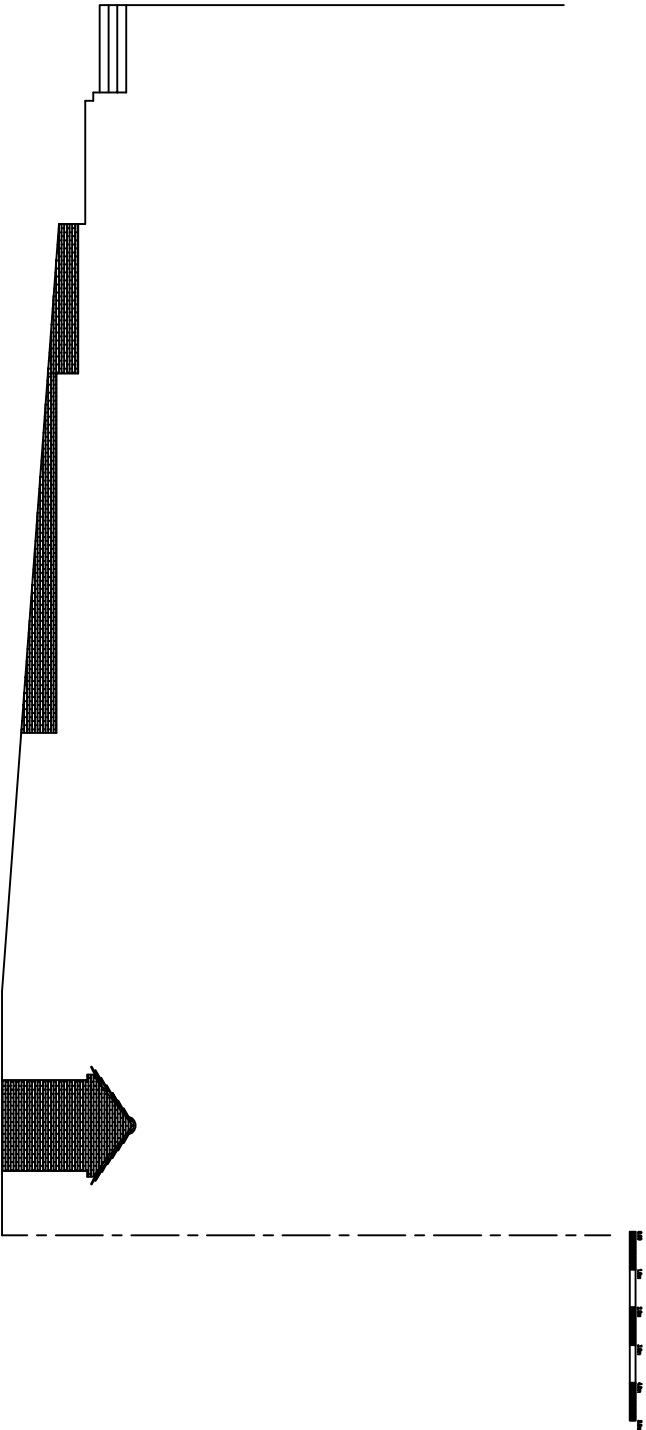


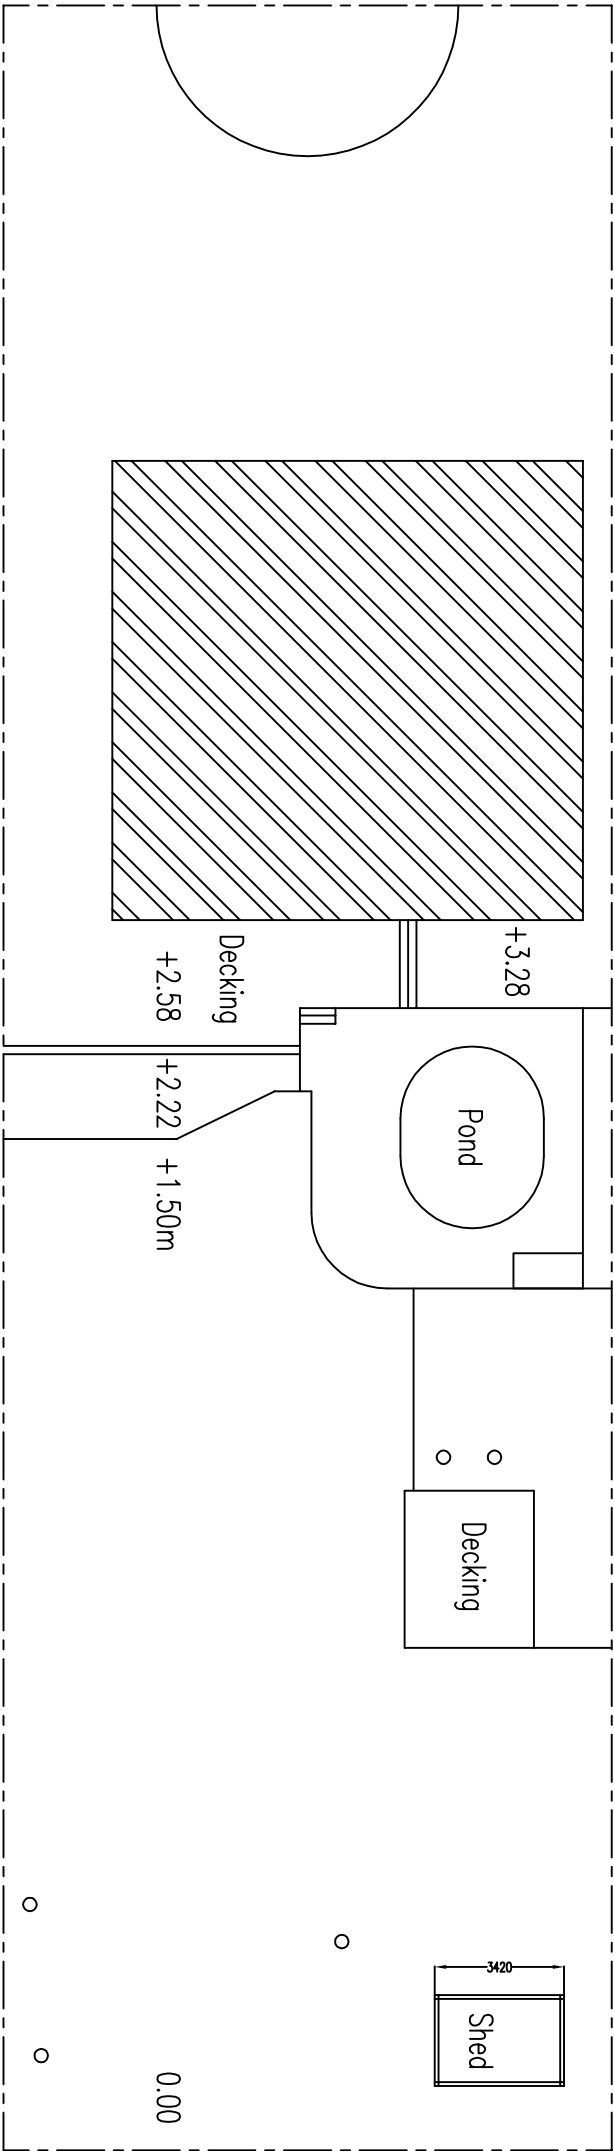

		Client		Drawing Title		This drawing is copyright and may not be reproduced or made use of unless expressly agreed by the Design Team. All dimensions must be checked on site.	
		Mr H Dhanda 305 Wrotham Road Gravesend Kent DA13 9JH		Existing Plan and elevation			
		Drawing No.		Revision			
		2167-008		00			
		Scale 1:200@A3		Date JULY 2023			
		Computer File No.		Project No.			
		Drawn By Raj Bhatti		Checked By			
		Coordinated By		Approved By			