


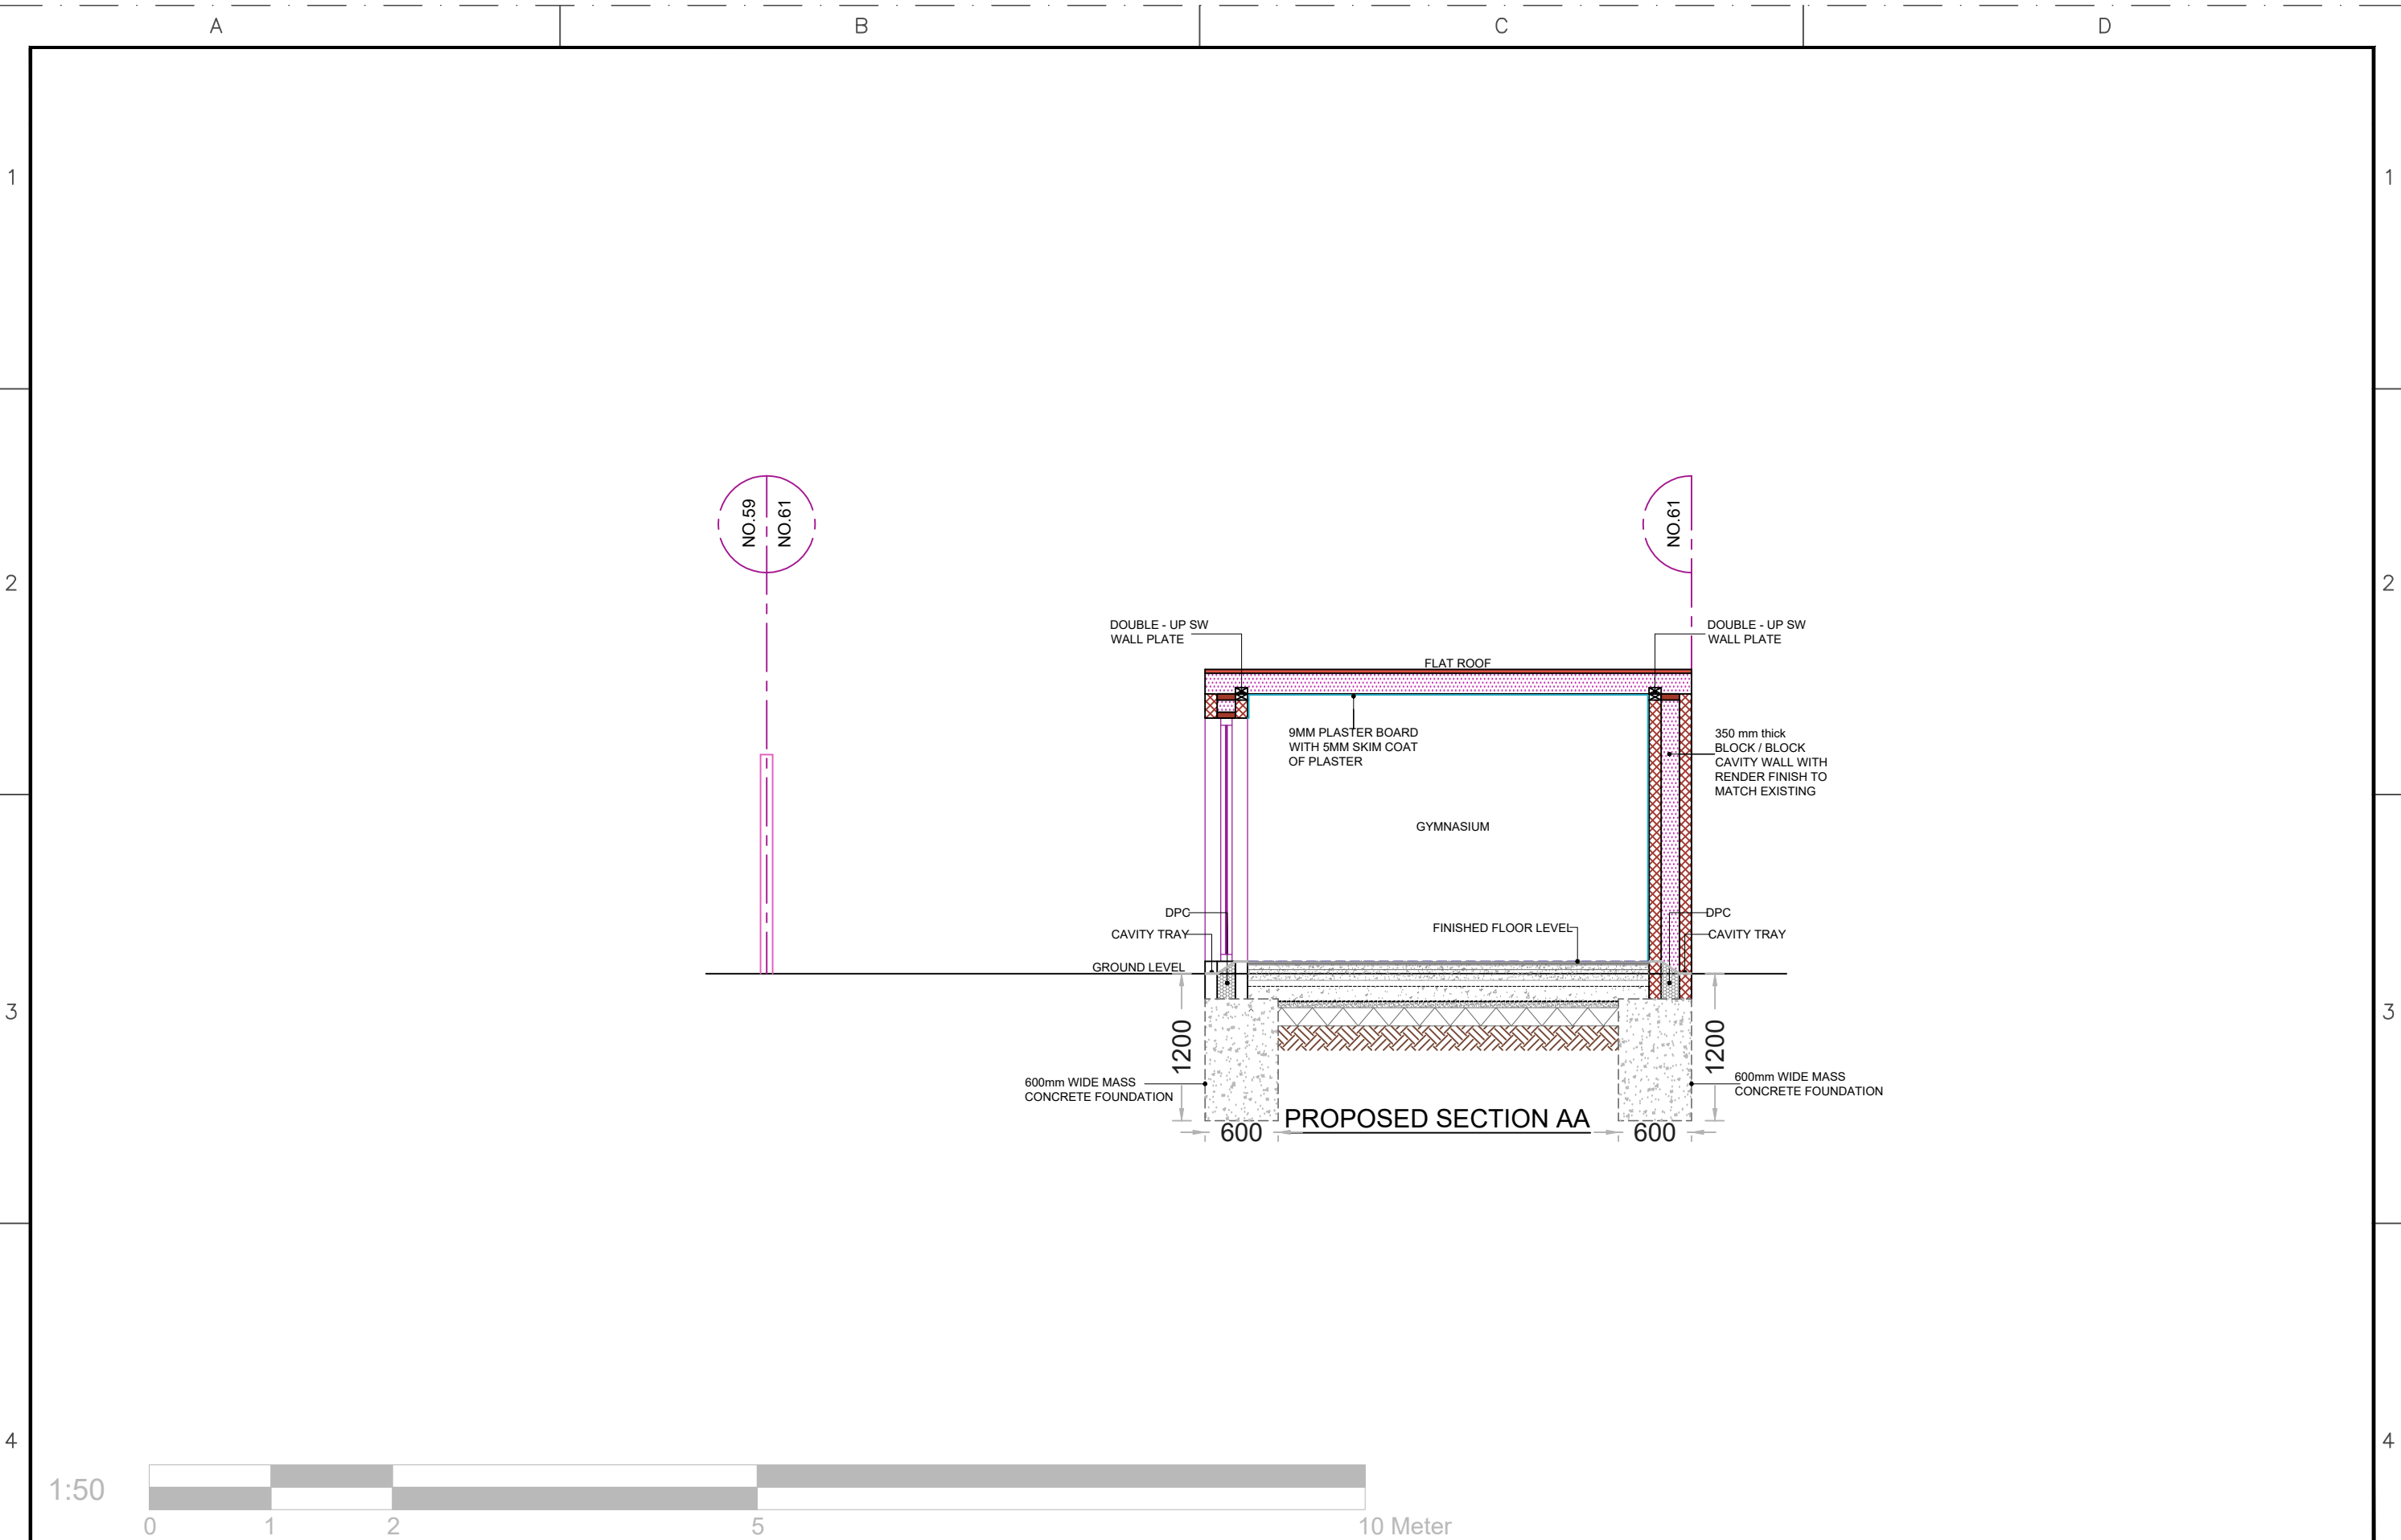

REFERENCE DRAWINGS		GENERAL NOTES This drawing is for planning use only do not use this drawing for any purpose other than that for which it was issued. Structural Design and Building Control Approval is required before construction commences. This drawing is subject to copyright do not reproduce this drawing without prior permission.	No		DATE		REVISION		BY		CHK	CONSULTANT CIVIL ENGINEERS STRUCTURAL ENGINEERS ARCHITECTURAL DESIGNERS Contact: 07947249323	DRAWN AM CHECKED A.R PROJECT NO.	CLIENT/PROJECT 61 MILROY AVENUE TITLE PROPOSED SECTION AA	DRAWING No. D08 SCALE: 1:50 @A3 DATE: 24-08-2023