



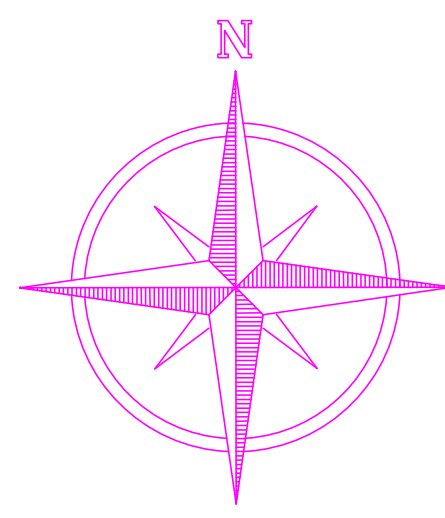

LOCATION PLAN  
SCALE: 1:1250

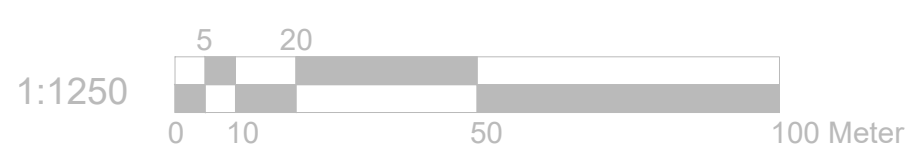

|                    |  |   |    |      |          |    |     |   |                |             |                                    |                        |                   |
|--------------------|--|---|----|------|----------|----|-----|---|----------------|-------------|------------------------------------|------------------------|-------------------|
| REFERENCE DRAWINGS |  | GENERAL NOTES<br>This drawing is for planning use only do not use this drawing for any purpose other than that for which it was issued.<br>Structural Design and Building Control Approval is required before construction commences.<br>This drawing is subject to copyright do not reproduce this drawing without prior permission. | No | DATE | REVISION | BY | CHK | CONSULTANT<br><div>CIVILS CONSULTING LTD.</div> <div>CIVIL ENGINEERS<br/>STRUCTURAL ENGINEERS<br/>ARCHITECTURAL DESIGNERS</div> <div>Contact: 07947249323</div> |                | DRAWN<br>AM | CLIENT/PROJECT<br>61 MILROY AVENUE | DRAWING No.<br>D08     |                   |
|                    |  |   |    |      |          |    |     |   | CHECKED<br>A.R |             |                                    |                        |                   |
|                    |  |   |    |      |          |    |     |   |                | PROJECT NO. |                                    | TITLE<br>SITE LOCATION | SCALE: 1:1250 @A3 |
|                    |  |   |    |      |          |    |     |   |                |             |                                    |                        | DATE: 24-08-2023  |