



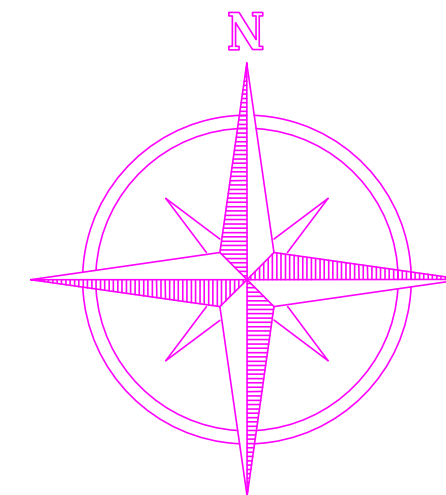

BLOCK PLAN

SCALE: 1:500

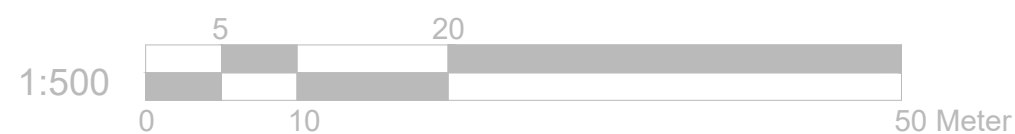

REFERENCE DRAWINGS		GENERAL NOTES This drawing is for planning use only do not use this drawing for any purpose other than that for which it was issued. Structural Design and Building Control Approval is required before construction commences. This drawing is subject to copyright do not reproduce this drawing without prior permission.	No	DATE	REVISION	BY	CHK	CONSULTANT		DRAWN	CLIENT/PROJECT	DRAWING No.
									 CIVILS CONSULTING LTD. Contact: 07947249323	AM	61 MILROY AVENUE	D07
										CHECKED		
											PROJECT NO.	TITLE
											BLOCK PLAN	