





02 EXISTING BLOCK PLAN
SCALE 1:200 @ A2

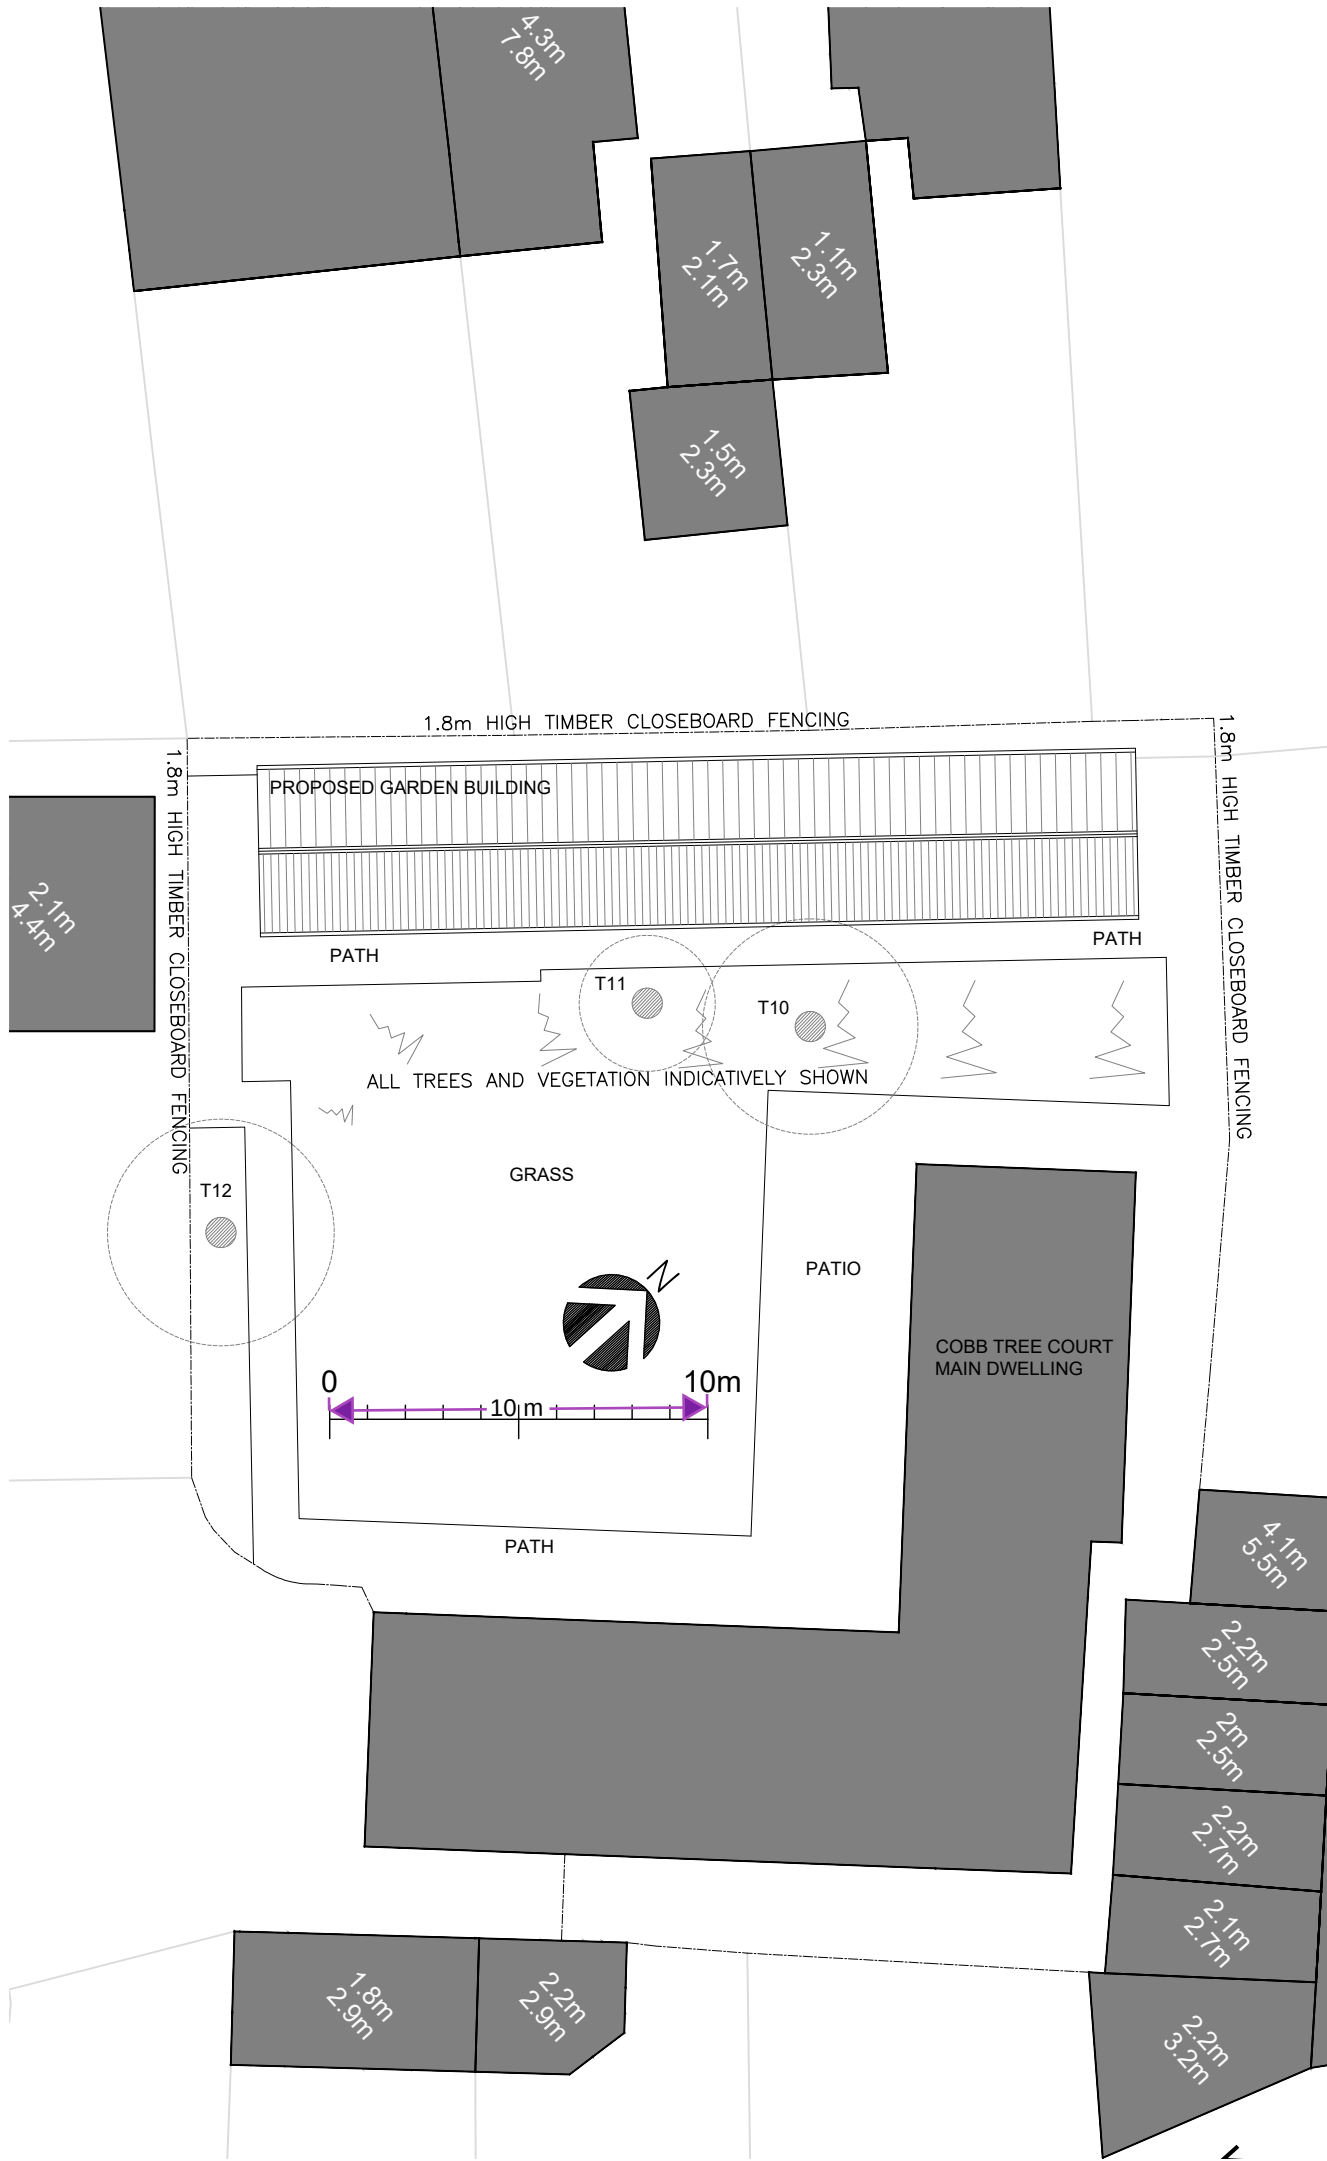

03 PROPOSED BLOCK PLAN
SCALE 1:200 @ A2

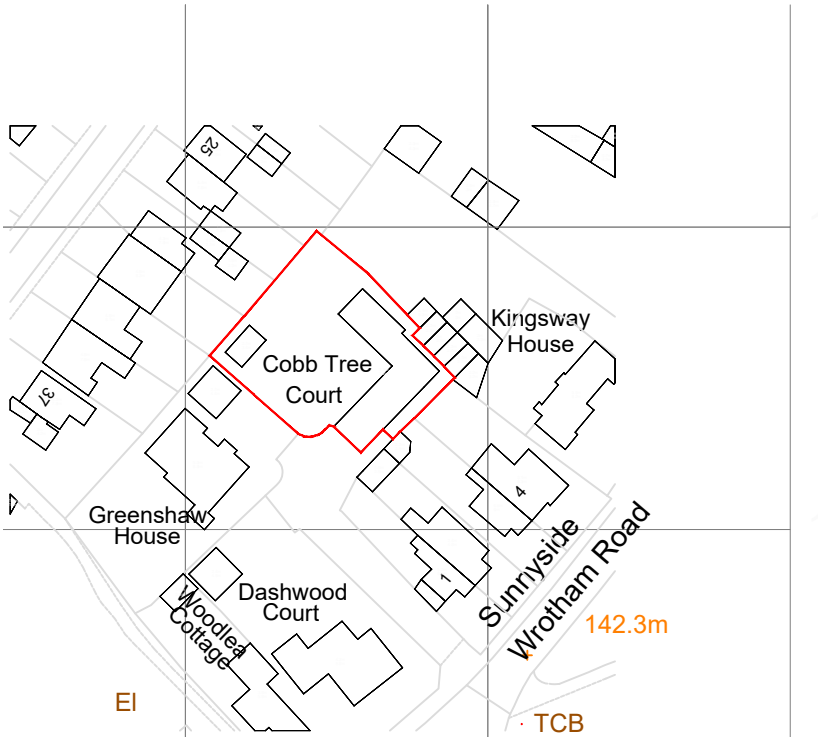

01 SITE/LOCATION PLAN
SCALE 1:1250 @ A2

Revisions		
No.	Date	Description
Drawing Status		
FULL HOUSEHOLDER PLANNING APPLICATION		
Client/Project Mr T Durey Cobb Tree Court Meopham Kent DA13 0AU Drawing Title		
SITE/LOCATION AND BLOCK PLANS		
Drawing No.		
A101/P		
Scale	1:1250 & 200 @ A3	
Revision	-	
Project No.	CTC-PA	
Date	25/07/2024	