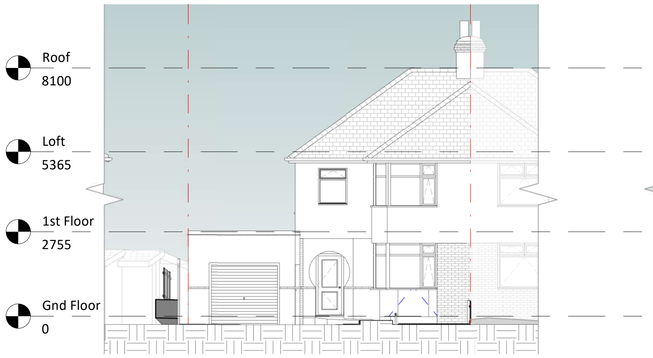

1 Existing Front Elevation
1 : 100

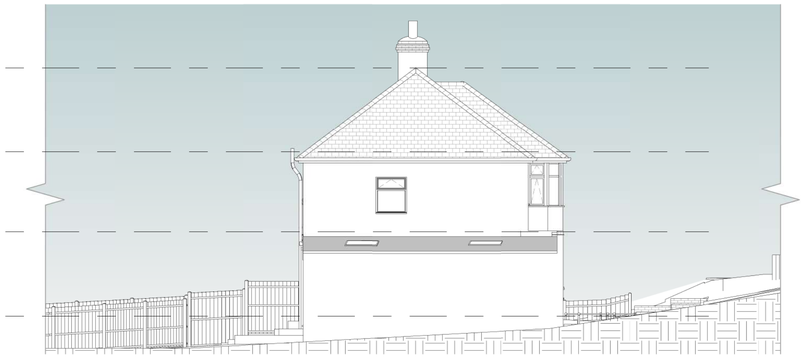

2 Existing Left Elevation
1 : 100

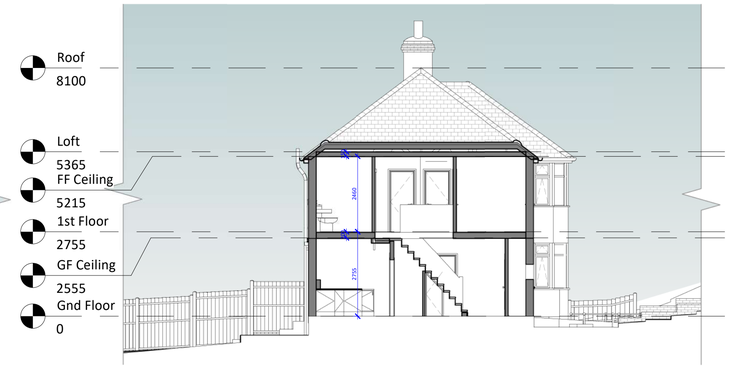

5 Existing Section 1
1 : 100

3 Existing Rear Elevation
1 : 100

4 Existing Right Elevation
1 : 100

6 Existing Section 2
1 : 100

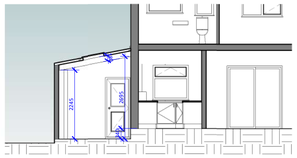

7 Existing Section 3
1 : 100

8 Existing 3D Front

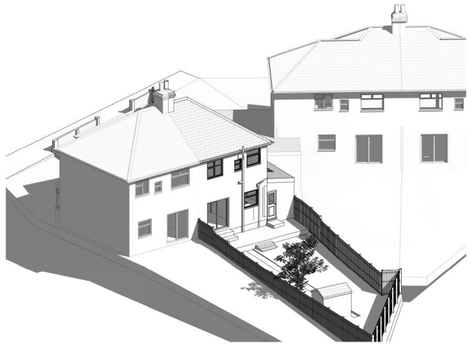

9 Existing 3D Rear

10 Existing 3D Front View

11 Existing 3D Rear View

1 0 1 2 3 4 5
SCALE 1:100 m

© This drawing is the property of Bluelime Retail Ltd who retain the sole copyright of its contents & it may not be reproduced in part or in whole without written permission

DRAINAGE STORM NEW
DRAINAGE STORM EXISTING
DRAINAGE STORM EXISTING REMOVED
DRAINAGE FOUL NEW
DRAINAGE FOUL EXISTING
DRAINAGE FOUL EXISTING REMOVED
DRAINAGE COMBINED NEW
DRAINAGE COMBINED EXISTING
DRAINAGE COMBINED EXISTING REMOVED

North

Amendments :

Rev :	Ini :	Date :	Description :

Project :

4 Evesham Road,
Gravesend,
England,
DA12 5PP

Title :

Planning Drawings
Existing Elevations Sections 3D Views

Bluelime
(01322 521026)
office@bluelimeprojects.com
www.bluelimearchitecture.co.uk

Proposed garage conversion with integrated front porch, fenestration changes with raised patio and steps down to garden.

Drawn by :	Scale :	@ A1	Date :
M.J.G	1 : 100		14/04/2026

Drawing number :	Rev :
BL/DRG/4078.2/ 04	

[INDICATIVE PLANNING APPLICATION DRAWINGS ONLY - NOT FOR CONSTRUCTION]

14/04/2026 09:07:46