

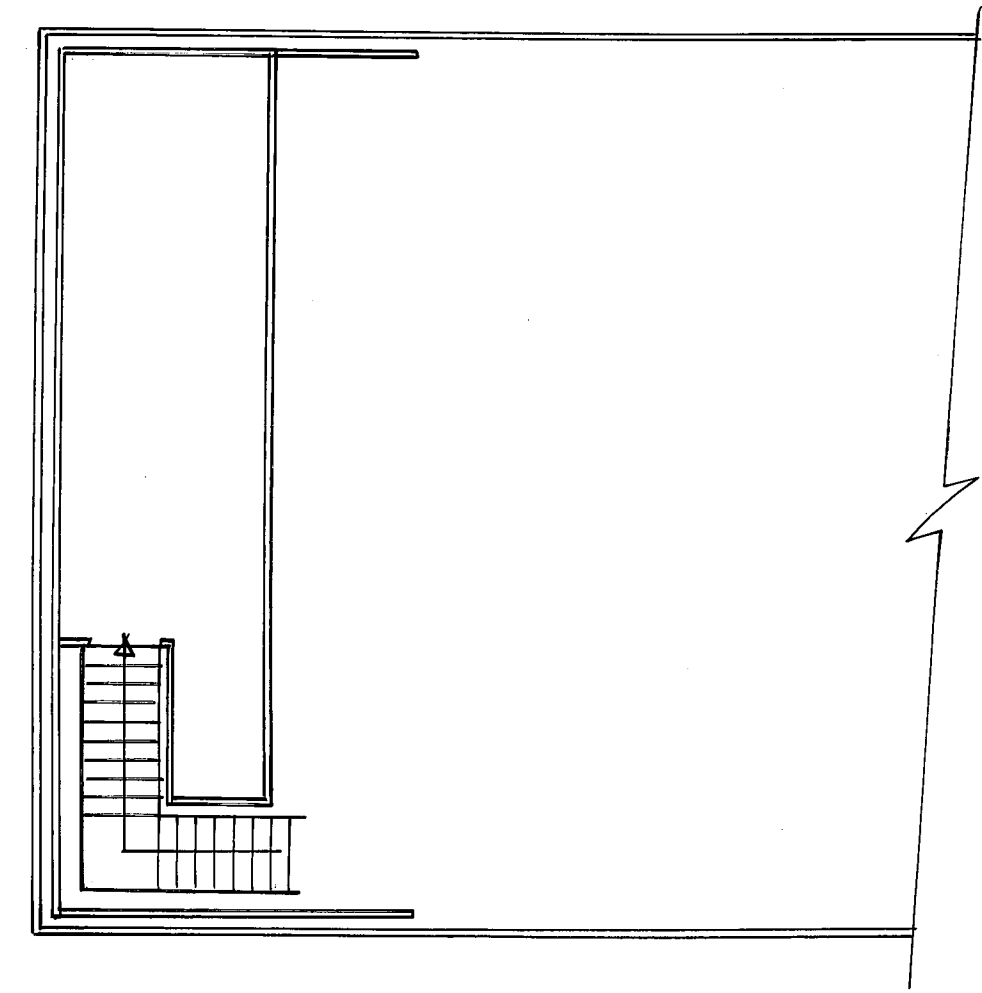
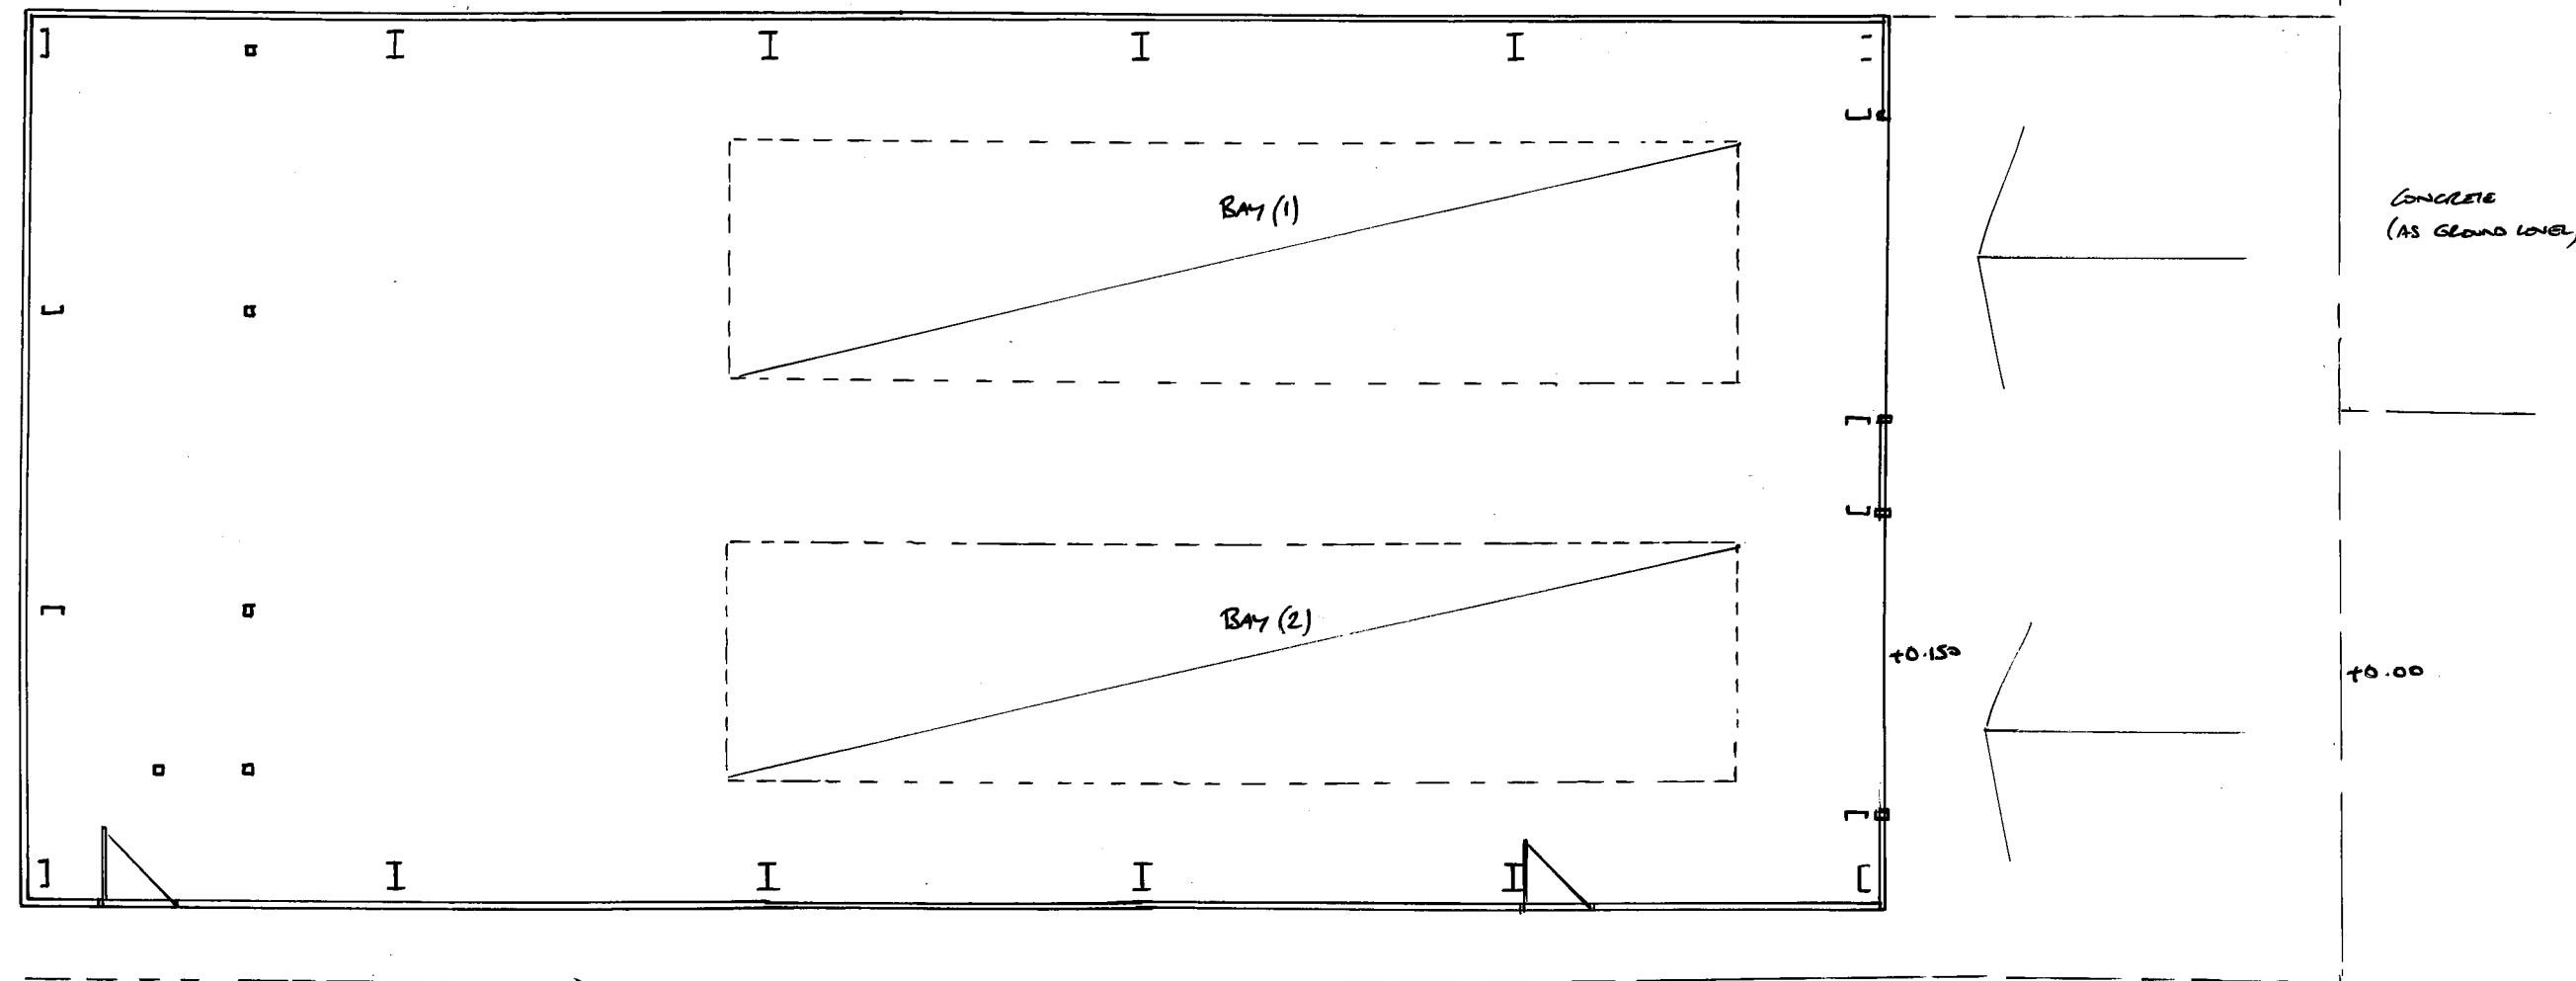


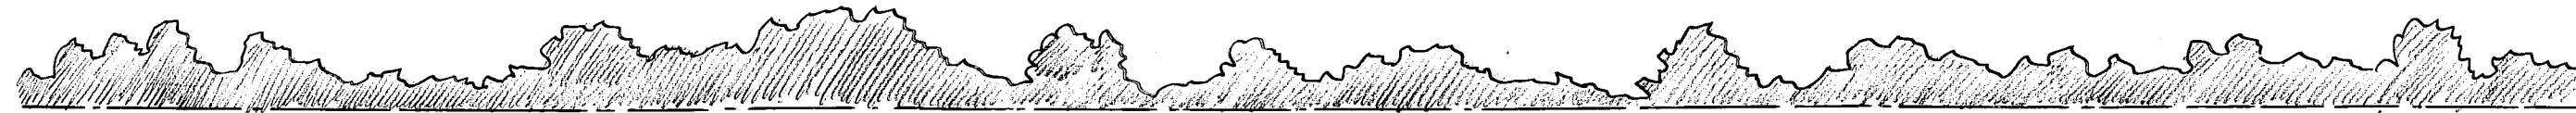


Proposed Ground Floor GA

0 1 2 3 4 5 6 7 8  
METRES


Proposed Mezzanine GA

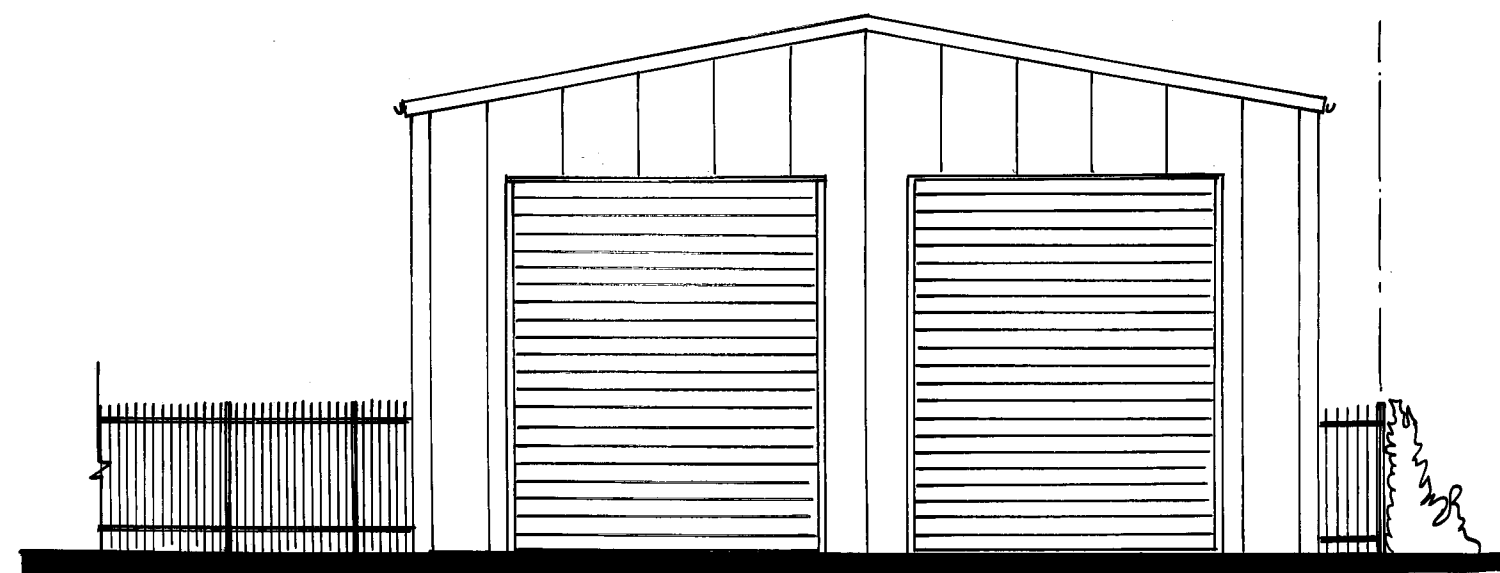


Proposed Front Elevation

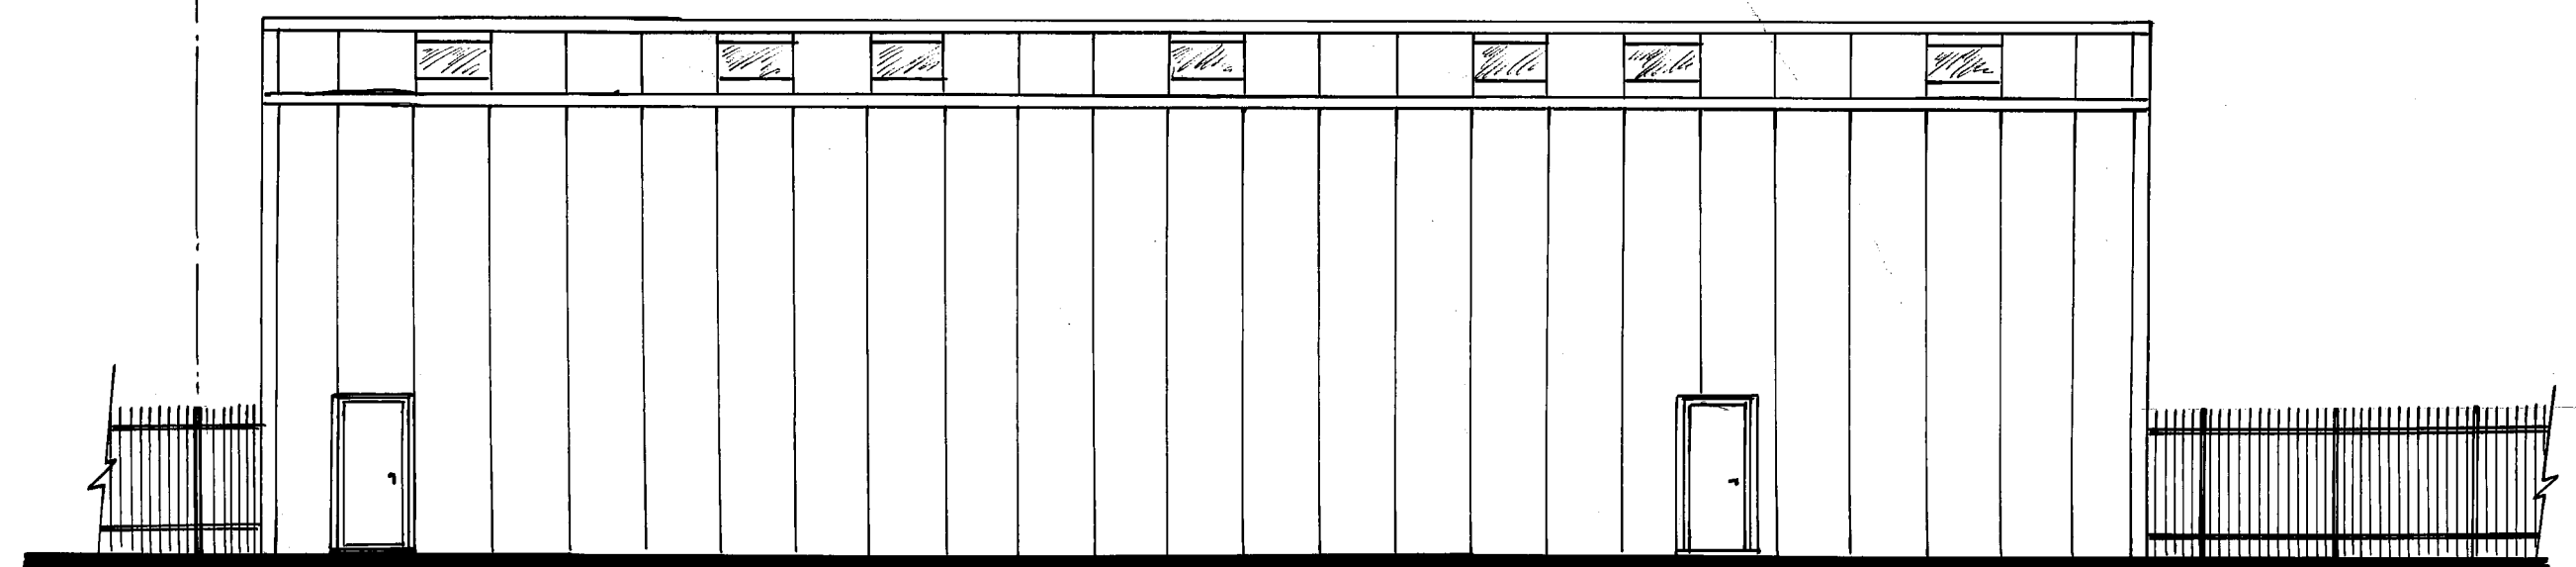

Proposed Side Elevation

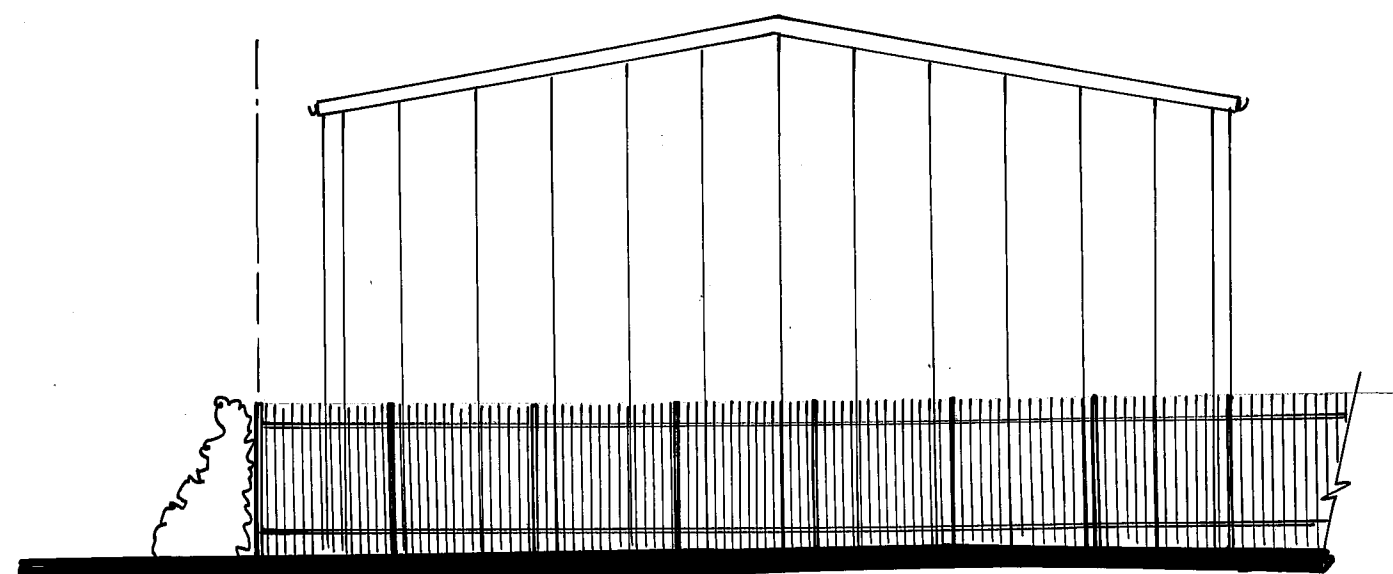

Proposed Rear Elevation

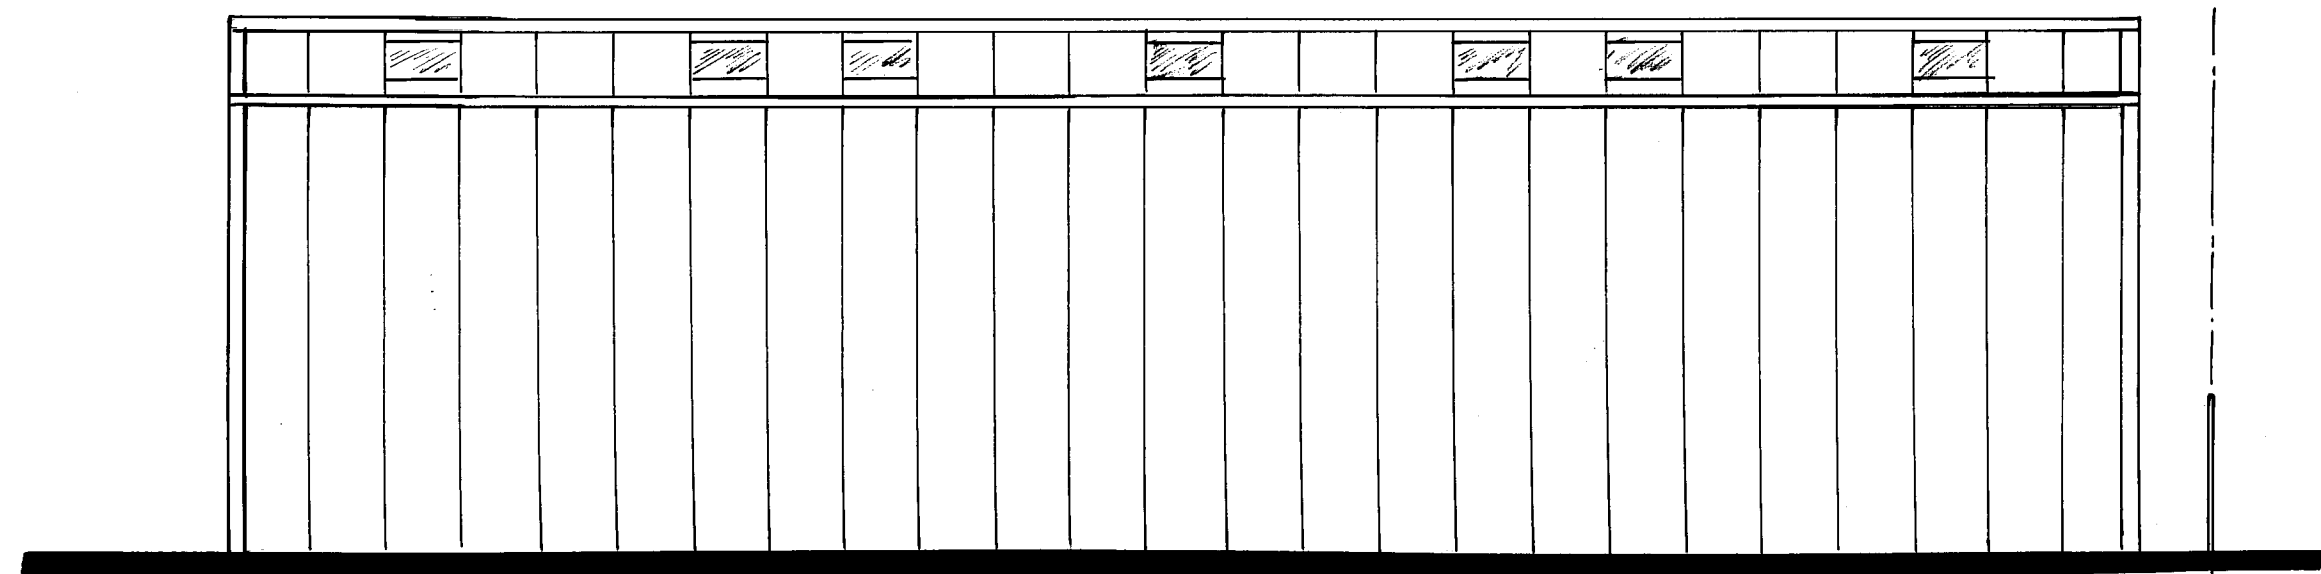

Proposed Side Elevation

Rev 02 - NOTES ADDED  
Rev 01 - MEZZANINE ADDED  
Rev 0 - Draft  
TITLE  
PLANNING APPLICATION  
DRAWING - PROPOSED  
GA'S AND ELEVATIONS  
DATE  
FEB /2023  
SCALE  
1:100 @ A2  
PROJECT  
GEORGE TRAVEL  
CANAL BASIN  
GEORGE TRAVEL  
KENT  
DATE 285  
DRAWING  
DKM/6907/04  
Rev  
02