



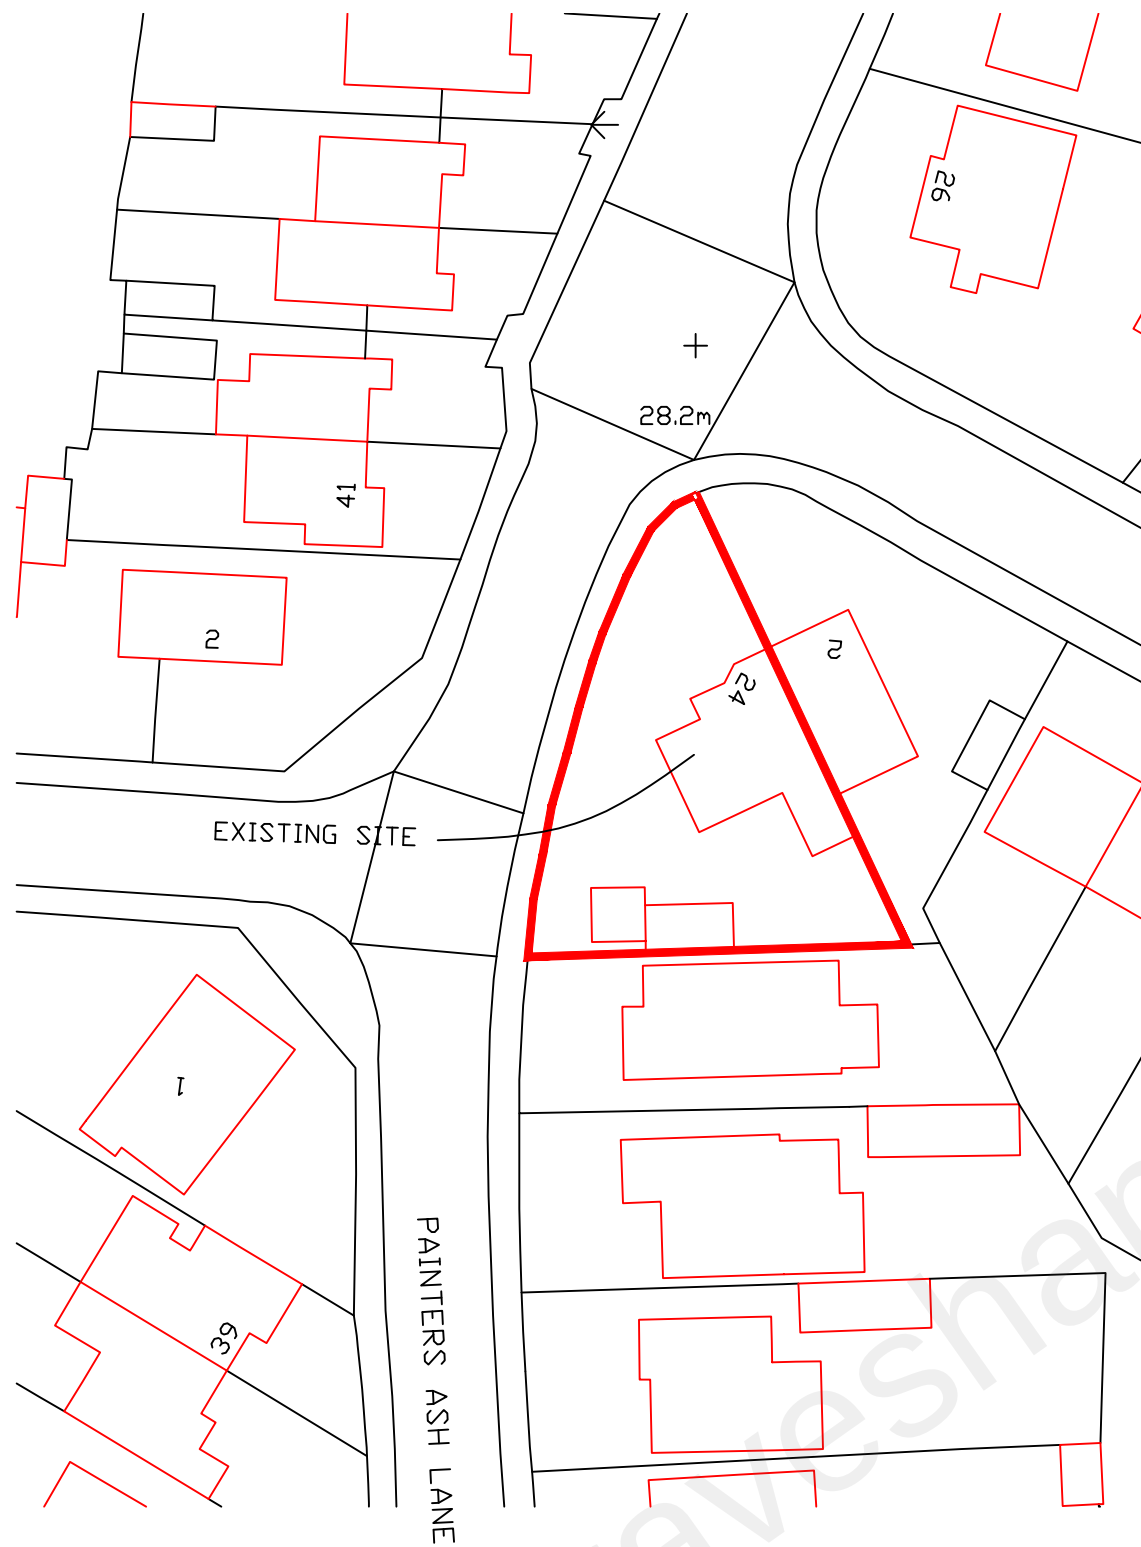

EXISTING BLOCK PLAN 1:500

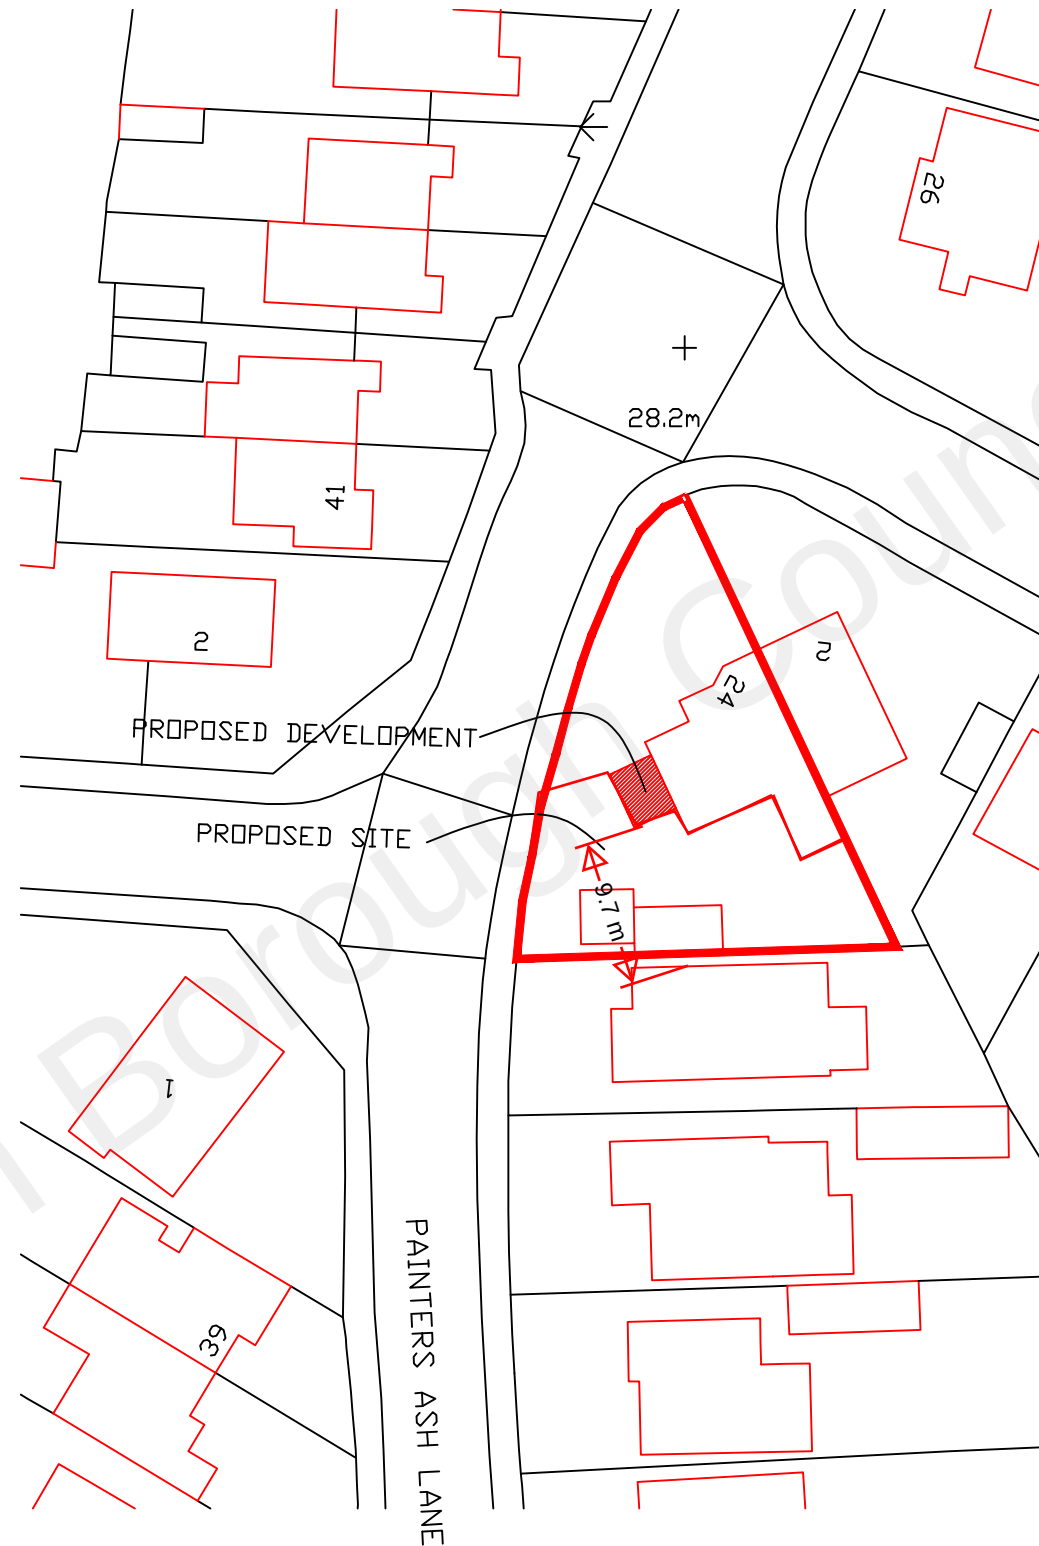

PROPOSED BLOCK PLAN 1:500



LOCATION PLAN 1:1250

Client:

Mr & Mrs Hughes

Site:

24 Painters Ash Lane, Northfleet,
DA11 8EQ

Project:

Side Addition & Access
Works

View:

Block and Location Plan

Scale:

Varies

Date:

23/8/21

Drawn by:

P.Entwistle

Drawing No:

(07)005

NOTE: DO NOT SCALE FOR CONSTRUCTION
CHECK ALL DIMENSIONS ON SITE



Home Improvement Agency

Peabody Suite 3, 2nd Floor Fitting Rigging House, Anchor
Wharf, The Historical Dockyard, Chatham, Kent, ME4 4TZ
T: 0845 605 7017