


0 1 2 3
SCALE BAR

DOOR DISMISS
THIS DOOR SET
TO BE
REMOVED.

NEW PORCH

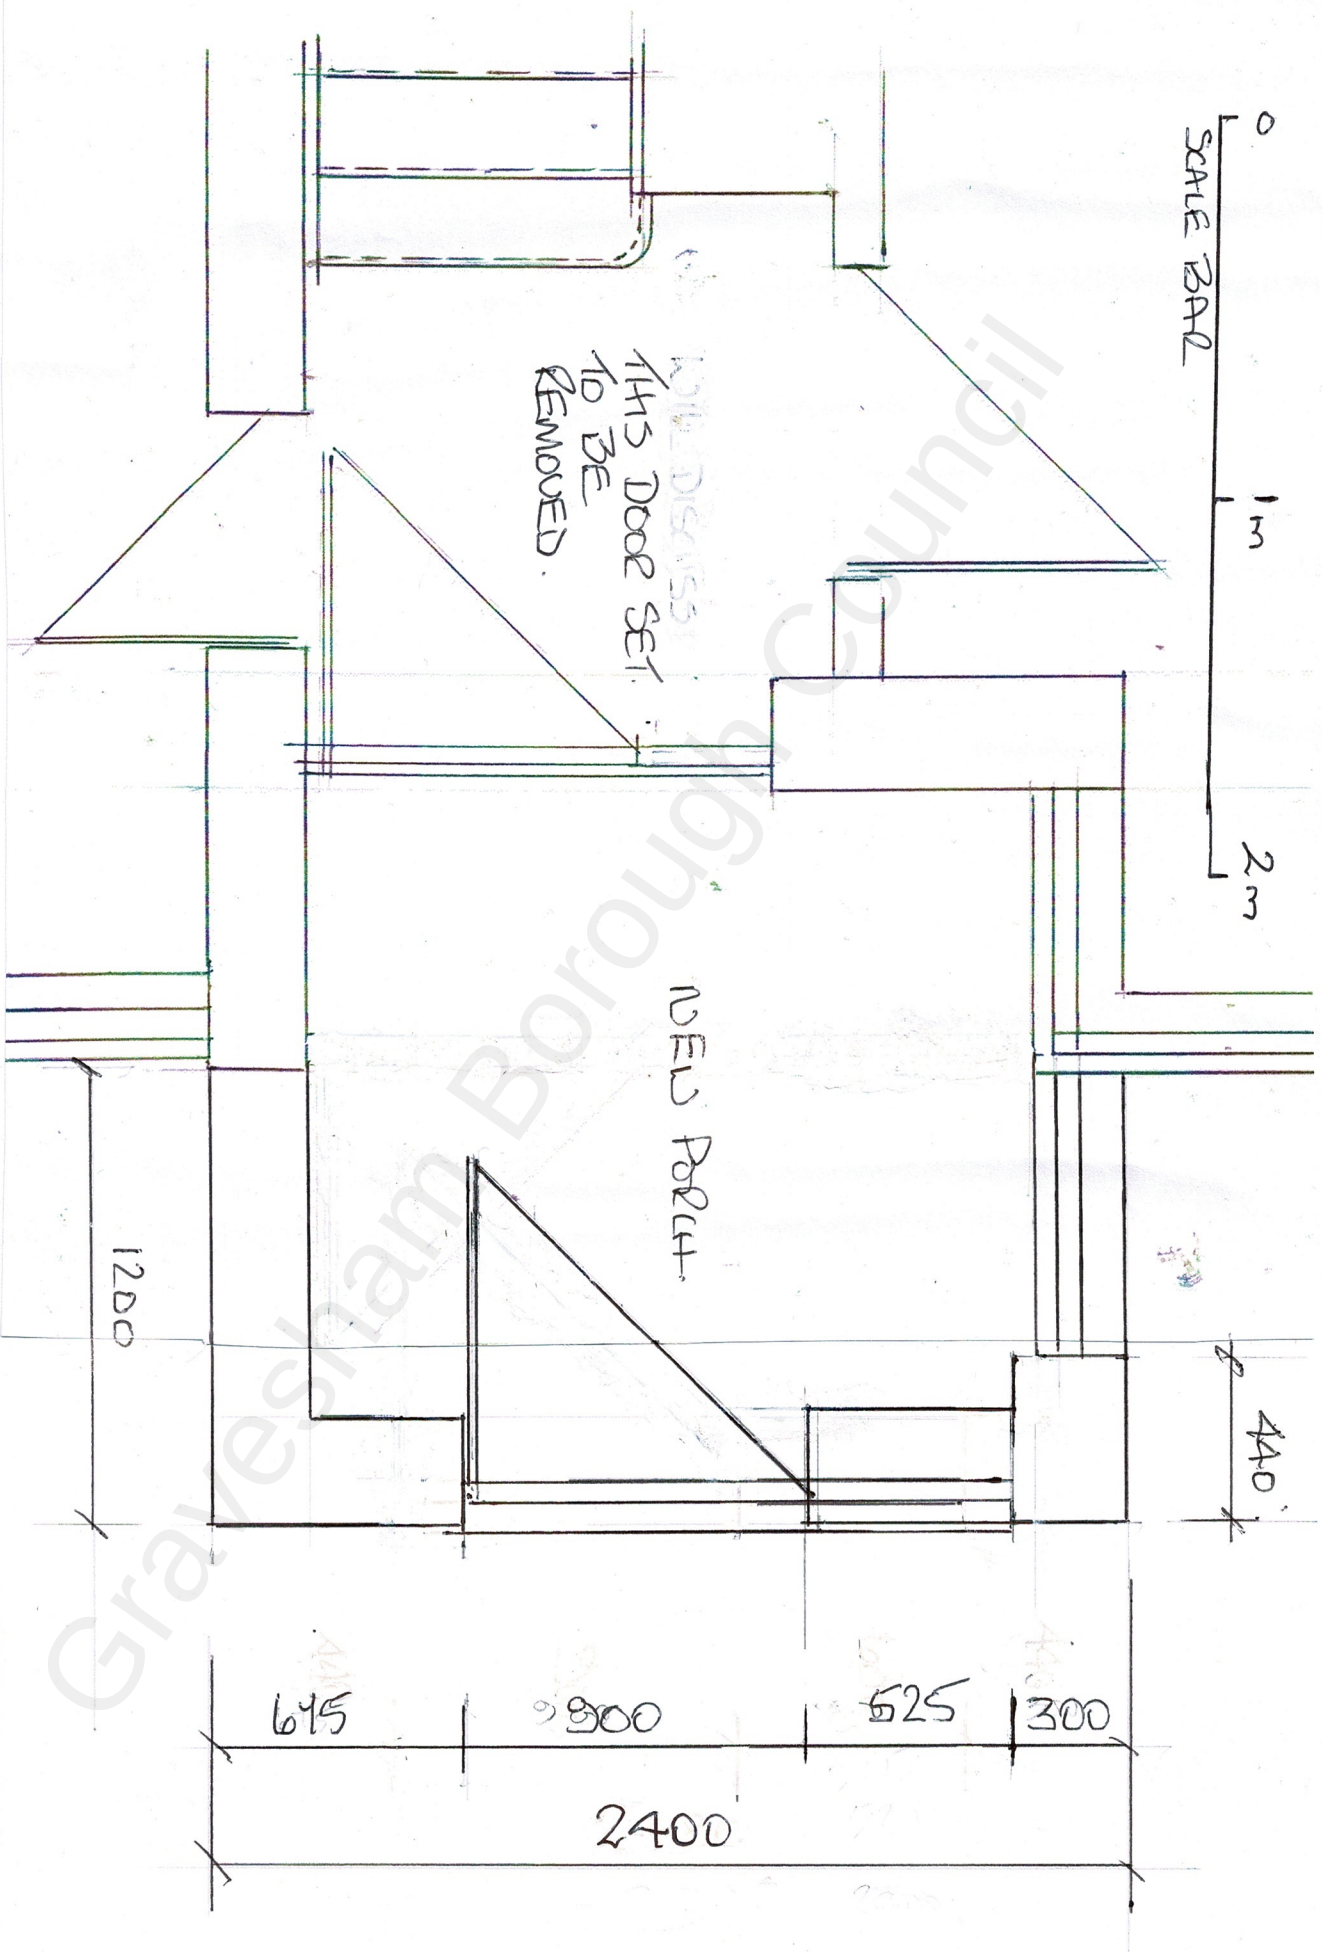

PROPOSED PLAN

Job

2 WYKEHAM CLOSE,
GRAVESEND

Date	Drn	Scale
20:7:22	LD	1:20
W 006		