
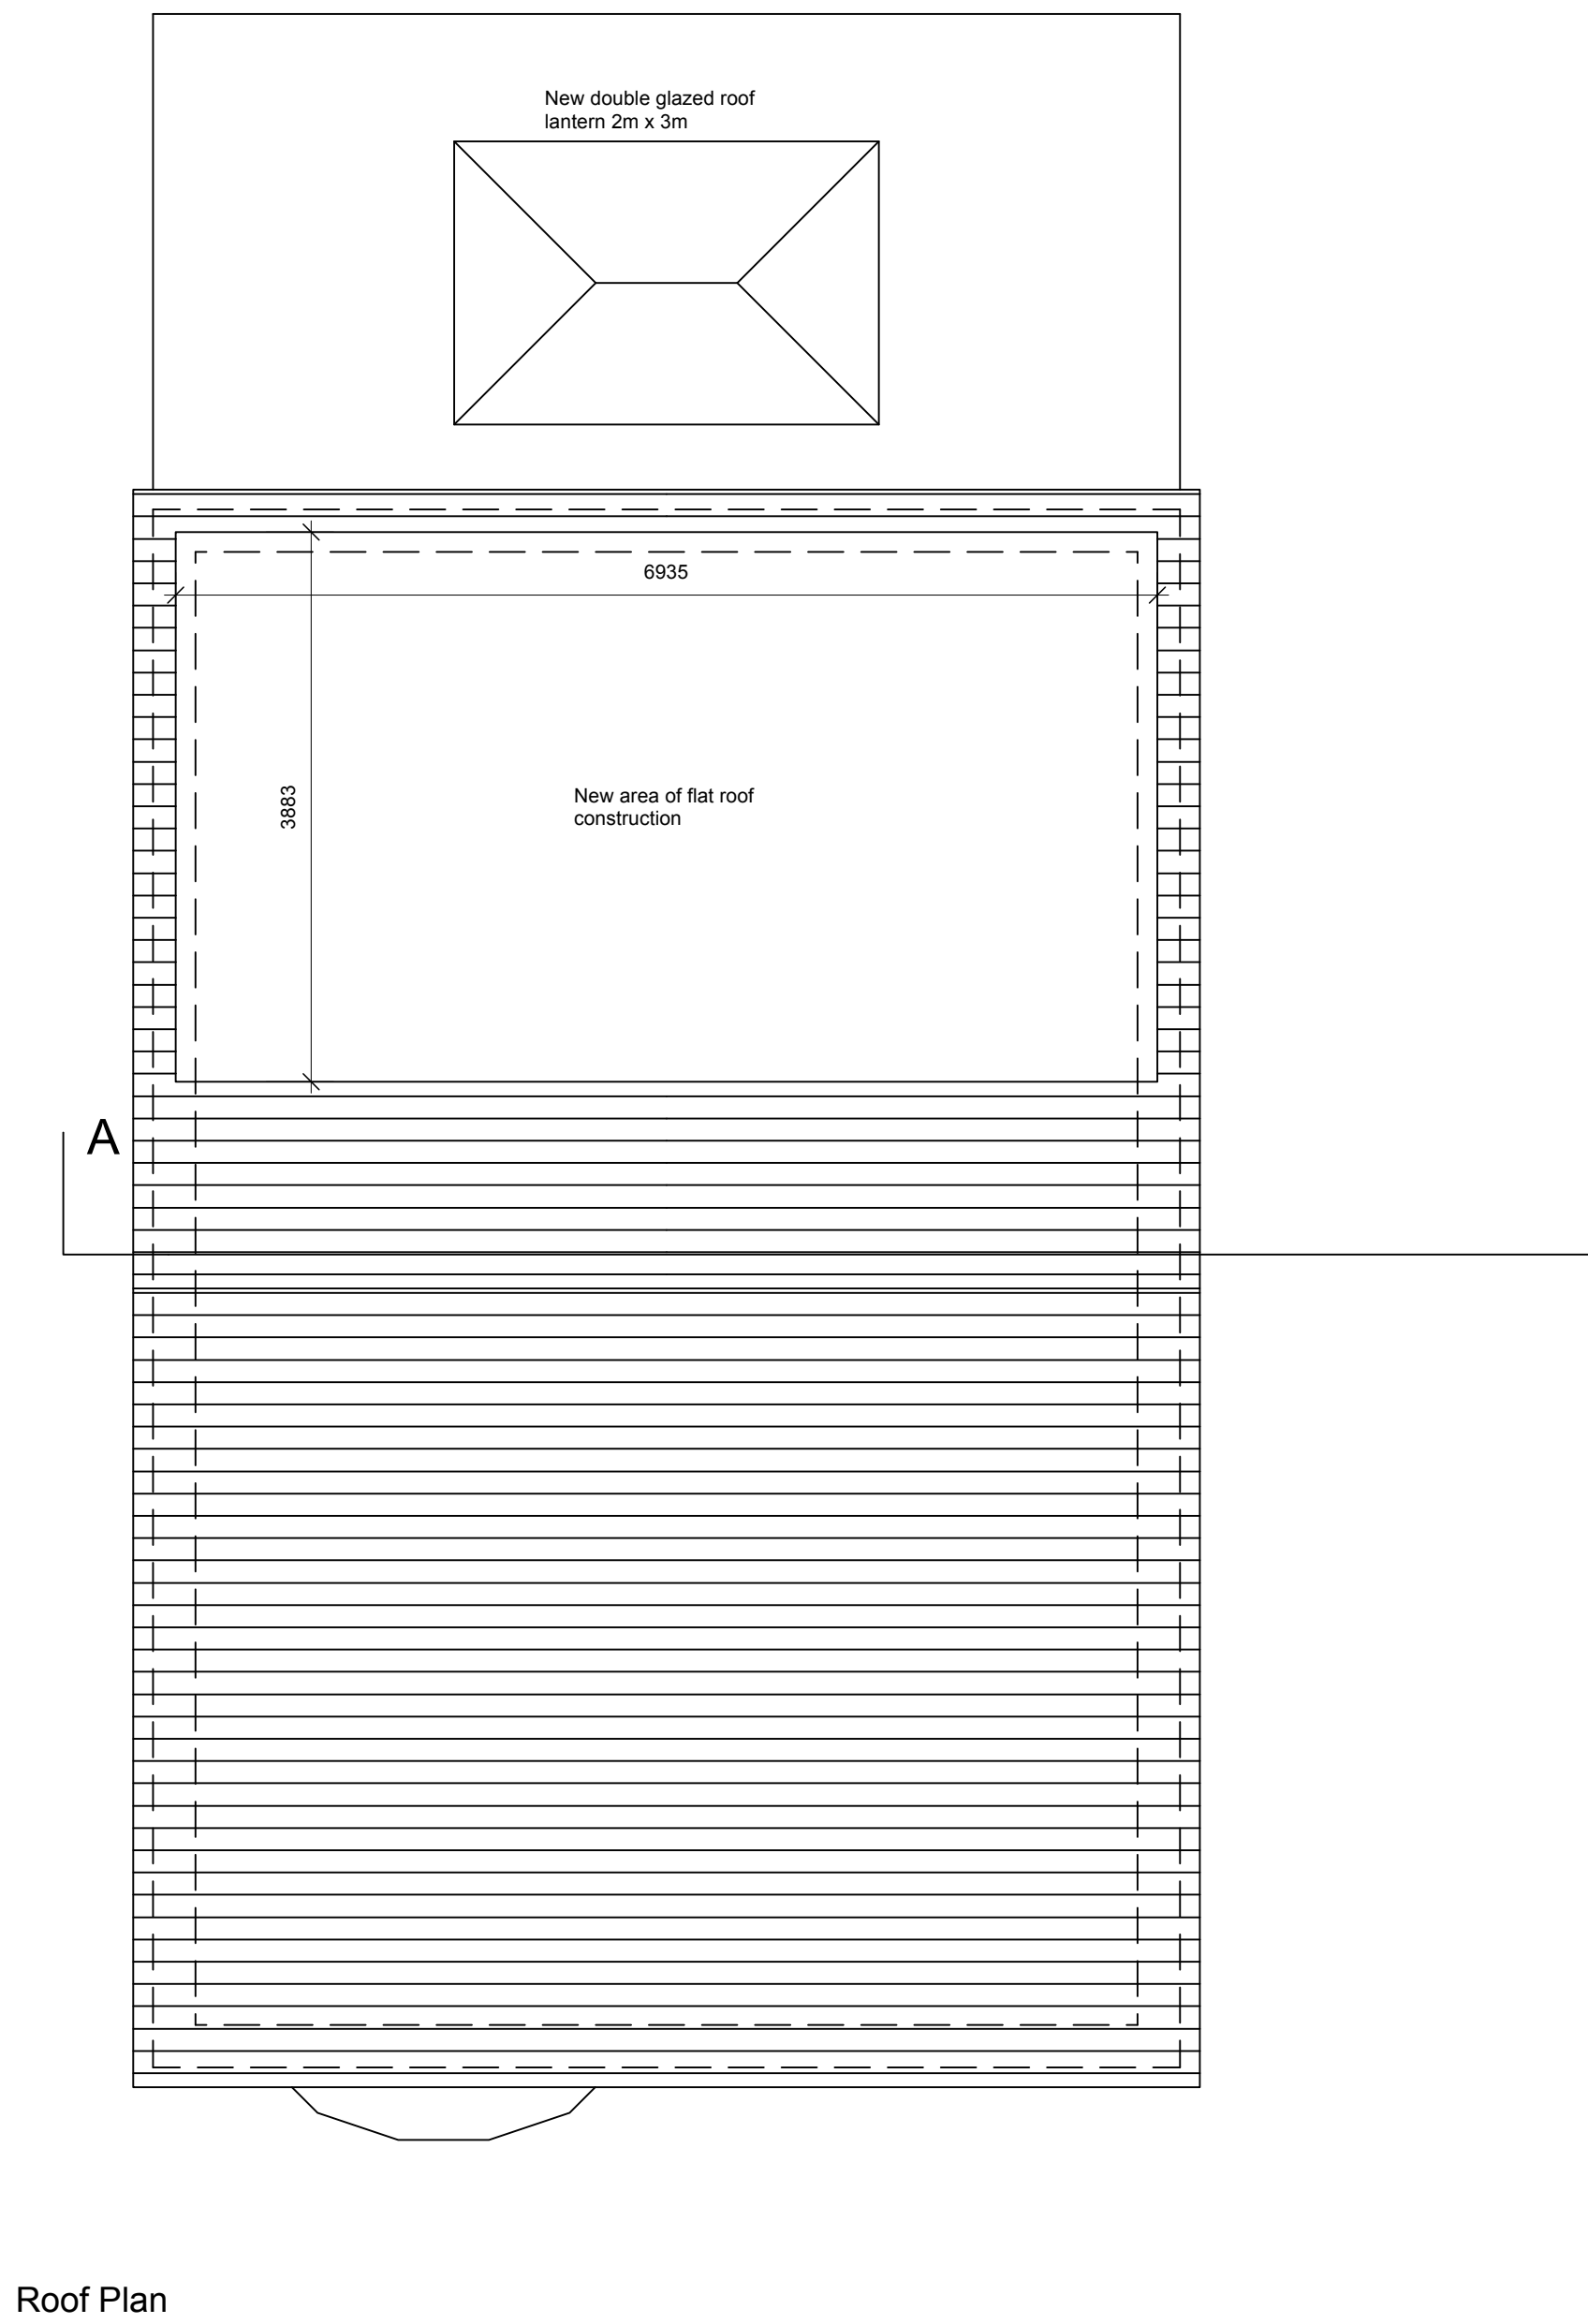
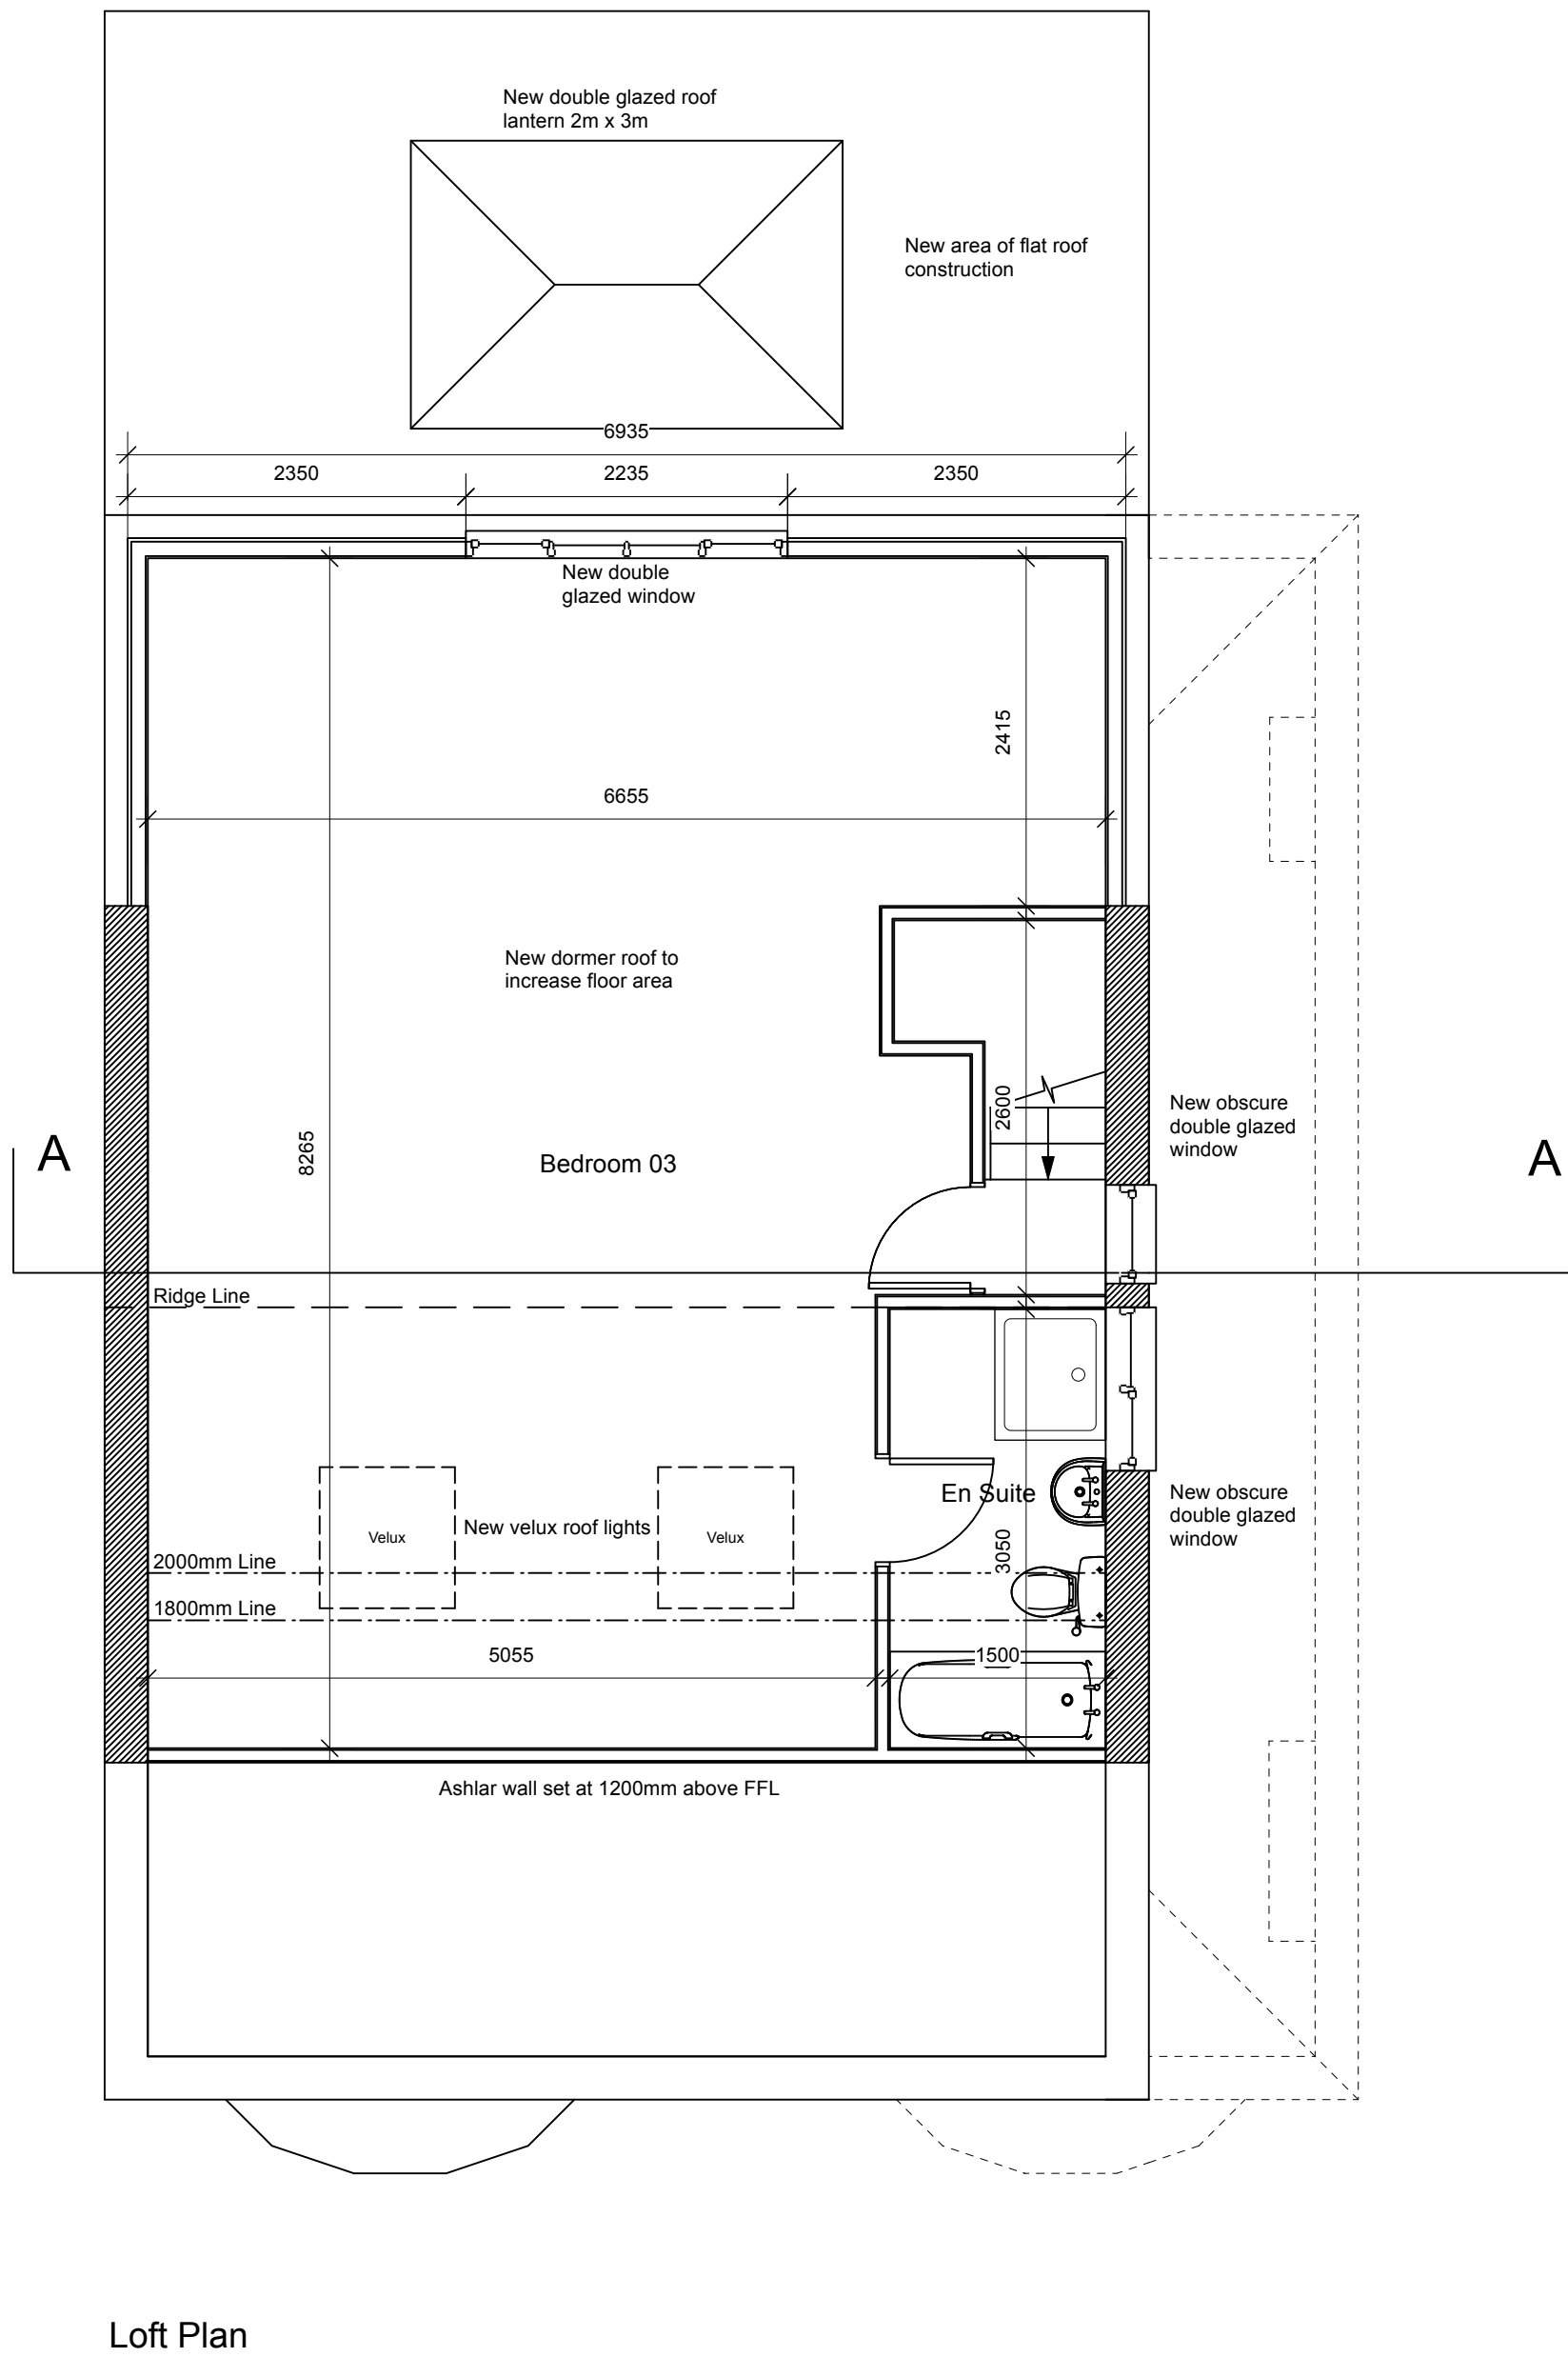


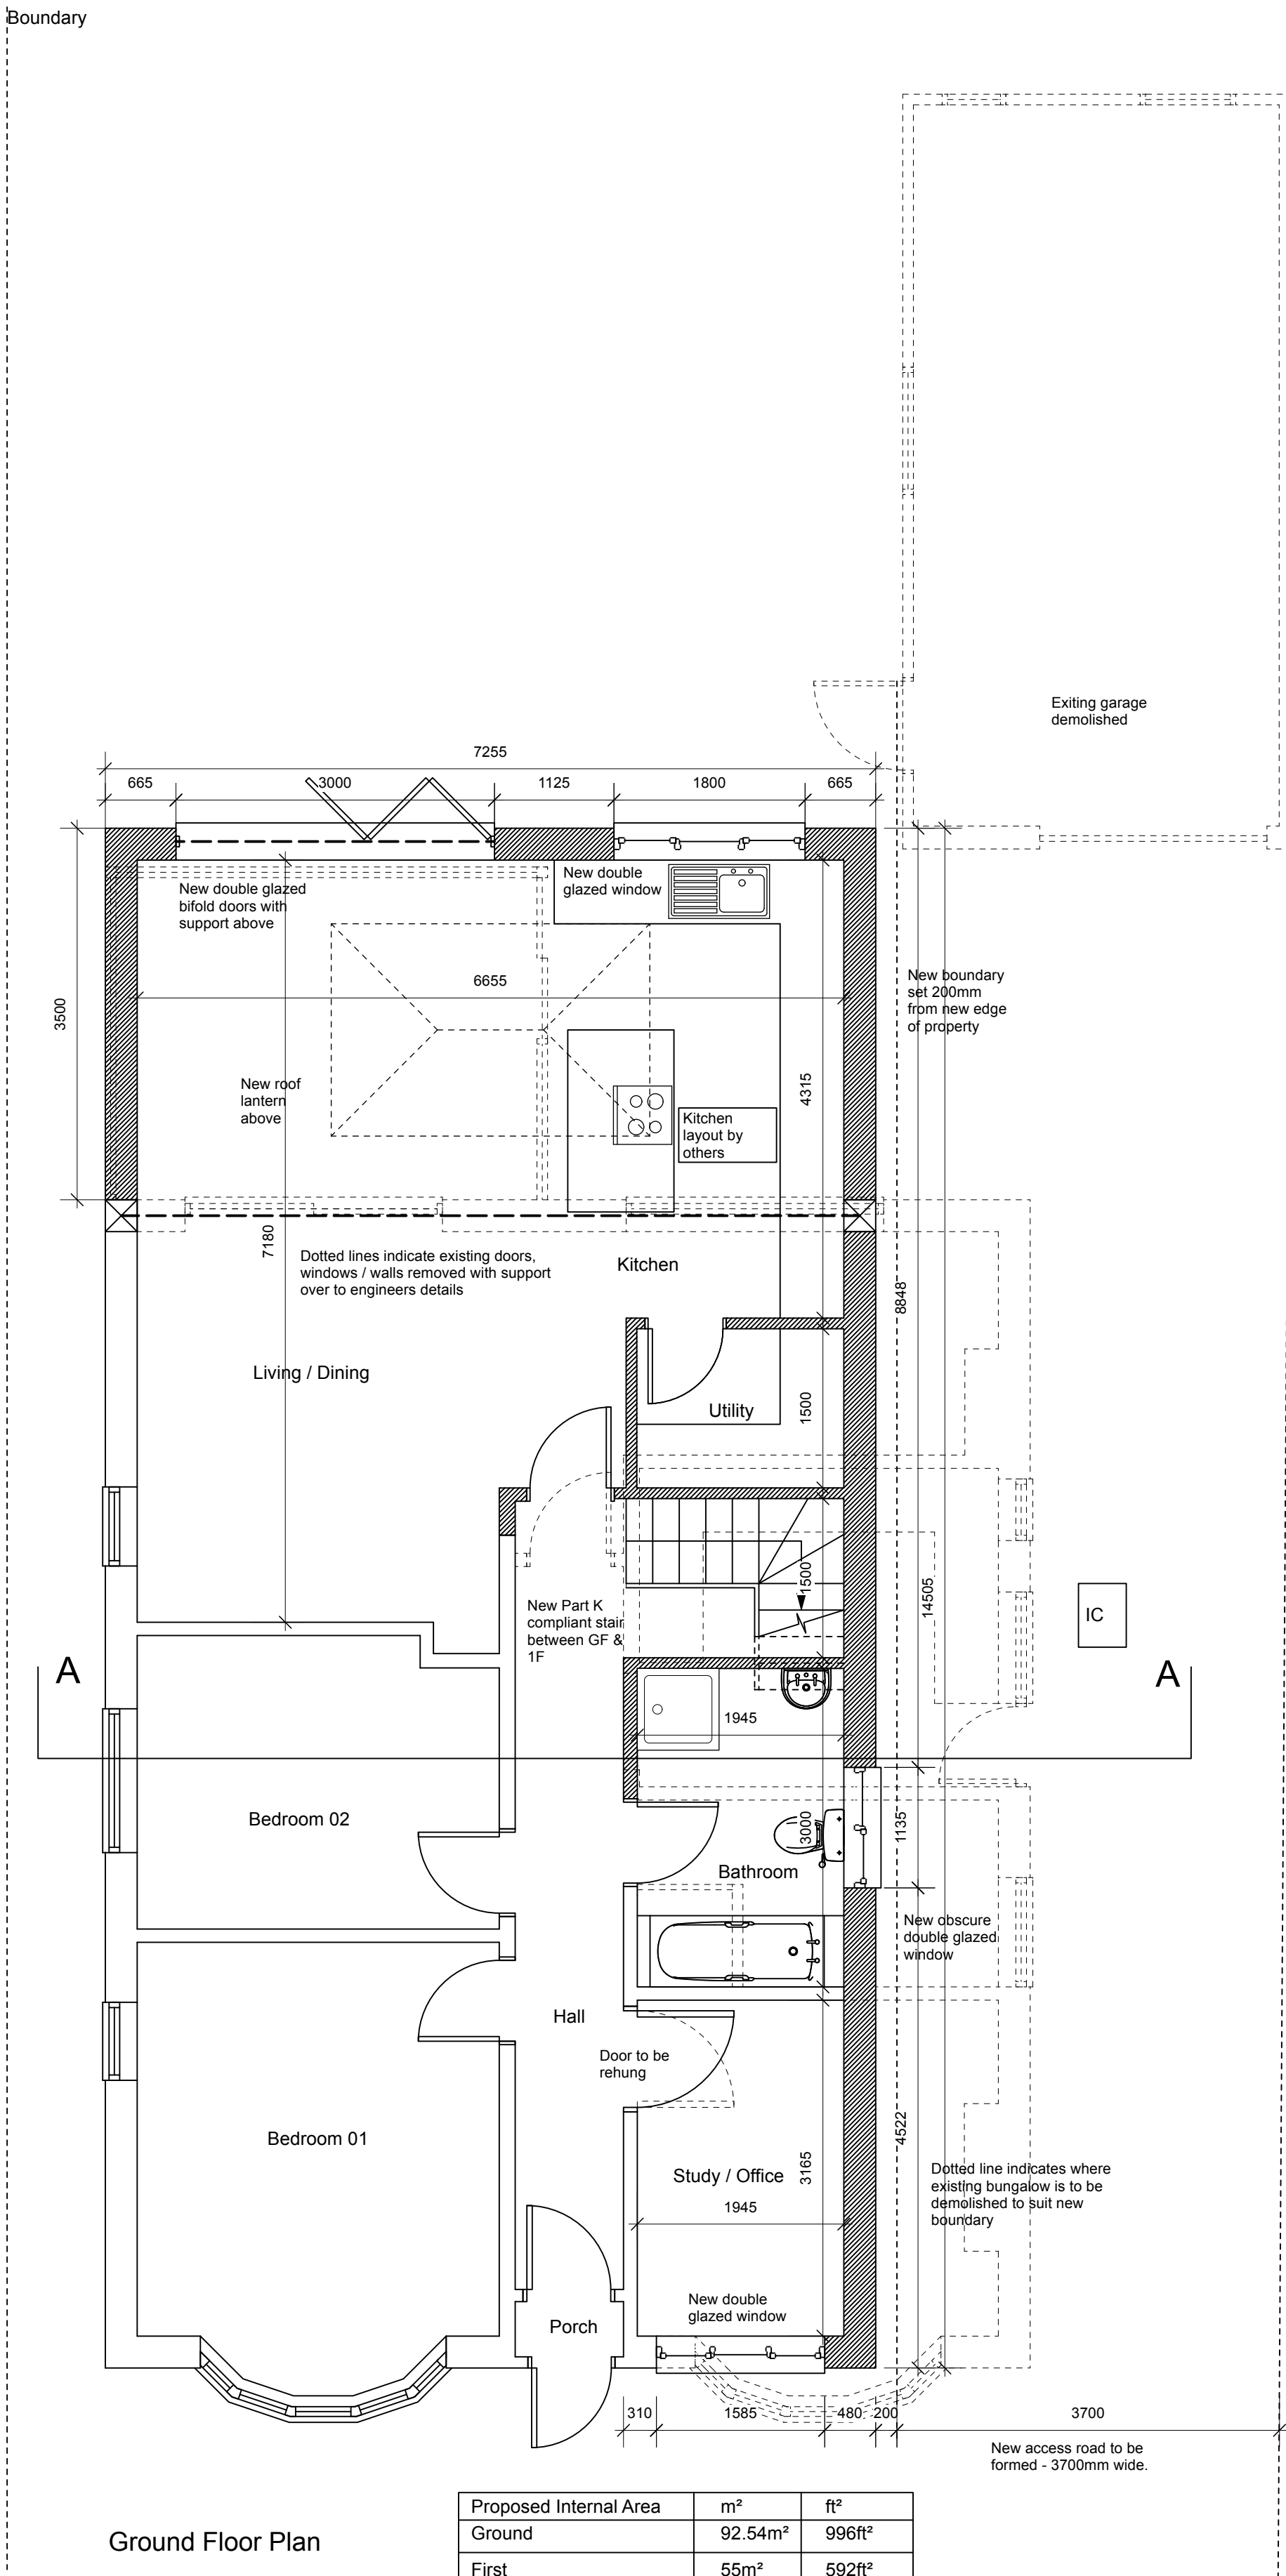

REV	DESCRIPTION	DATE	INT	CHKD
STATUS	FOR INFORMATION			

Client
Westmount New Homes Ltd

Project
**123 Chalk Road, Gravesend,
Kent, DA12 4UT**

Title
Proposed Bungalow Plans

Scale 1:100 @ A3 1:50 @ A1	Date 18.03.2025	Drawn N/A	Checked N/A
Project No: 2025-096	Drawing No. 107	Revision	