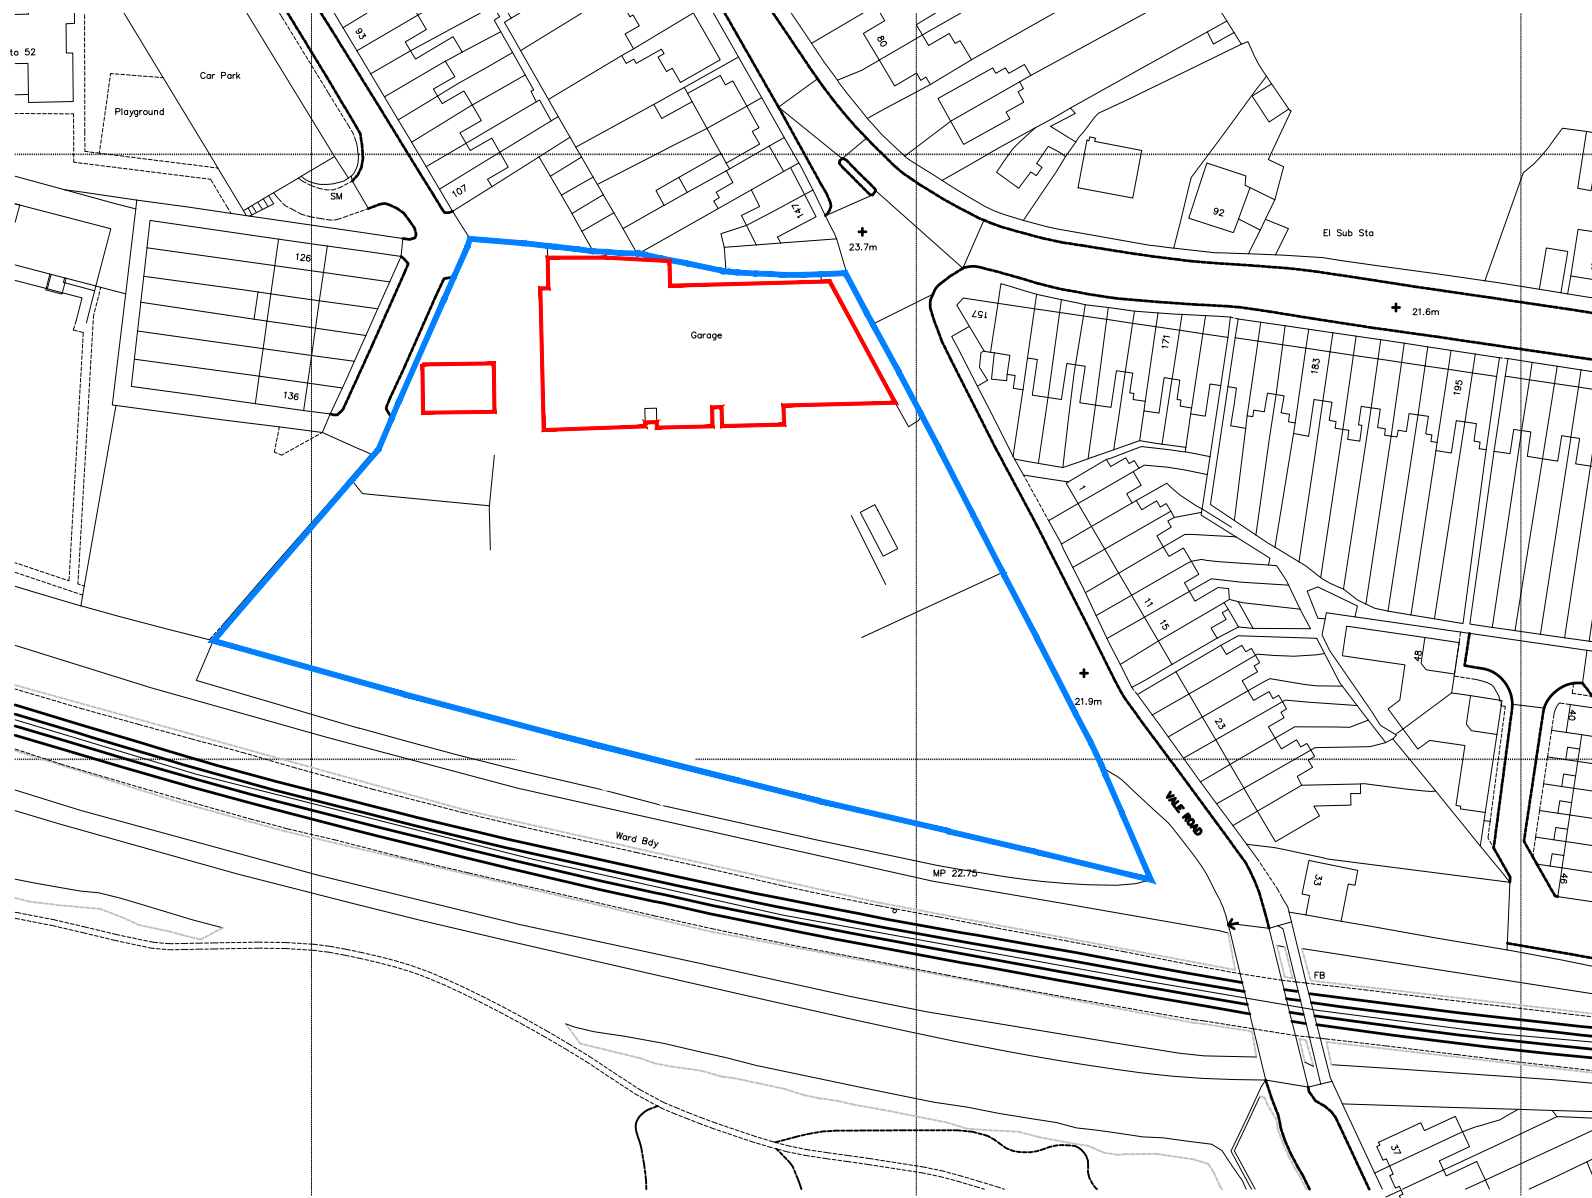


Notes:

All dimensions to be checked on site prior to construction.
Any discrepancies to be notified to the architect.

All Copyright Reserved to **Offset Architects**.

Rev	Date	Comments
-----	------	----------

PLANNING

Client

BRT PROPERTIES KENT LTD

Project

REAR OF 2 VALE ROAD
NORTHFLEET
GRAVESEND
KENT
DA11 8BZ

Title

LOCATION PLAN

Project No.

7474

Date

MAY 2025

Drawing No.

7474-PL-01

Revision

Scale at A3

1:1250

Drawn

NF

Checked

RR

Nepicar House, London Road,
Wrotham Heath, Kent, TN15 7RS

phone: 01732 753333

info@offsetarchitects.co.uk
www.offsetarchitects.co.uk

