


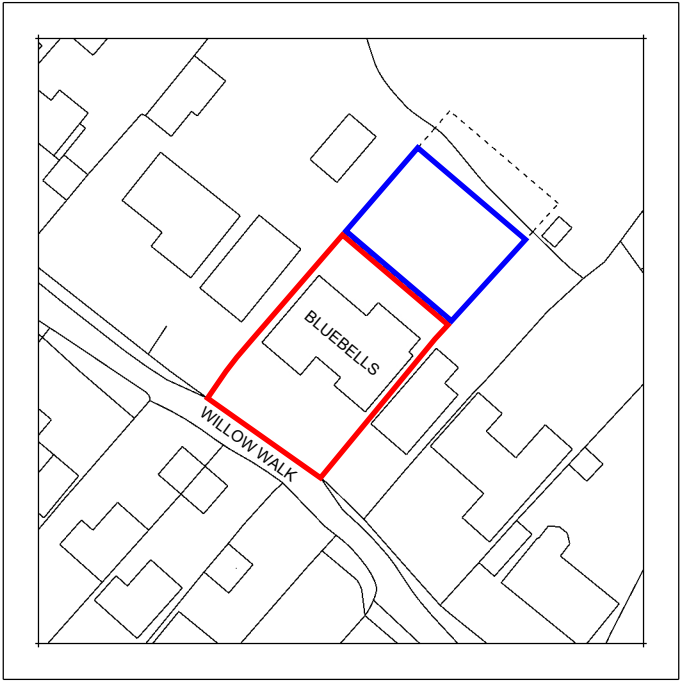

BLUEBELLS
WILLOW WALK
CULVERSTONE
MEOPHAM
KENT DA13 0QS


Steve Baker **Architect**
78 Pound Road East Peckham Tonbridge Kent TN12 5BJ
18 Hatton Place London EC1M 8RU
T: +44 (0)1622 870275
E: contact@stevebakerarchitect.com
W: www.stevebakerarchitect.com

S	R	Date	Description
Note - Do not scale from this drawing except for planning application purposes. All dimensions must be checked on site by the contractor and any discrepancies reported immediately.			
© COPYRIGHT 2023 STEVE BAKER ARCHITECT Ordnance Survey. © Crown Copyright 2023. All rights reserved. Supplied by UK Map Centre Licence number 100046957.			



RIBA
Chartered Practice

MR and MRS M. CANTWELL

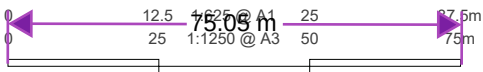

Client: MR and MRS M. CANTWELL
Project Title: BLUEBELLS, WILLOW WALK, CULVERSTONE
Status: PLANNING Stage: P Scale: 1:625/1250 Sheet: A1/A3

Drawing Title: LOCATION PLAN
Project No: A24080 Disc: A Building: - Package: - Drawing No: 1000 Revision: B