



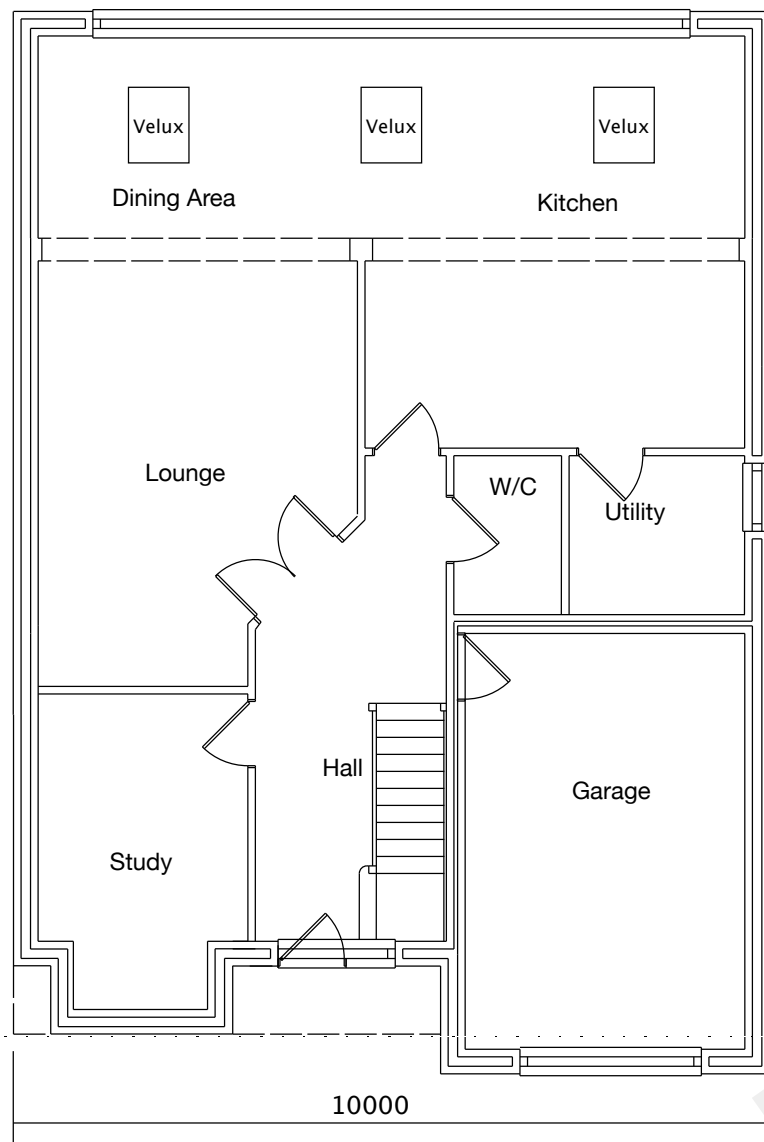



Proposed Ground Floorplan

Type 2
EV Charging
Point

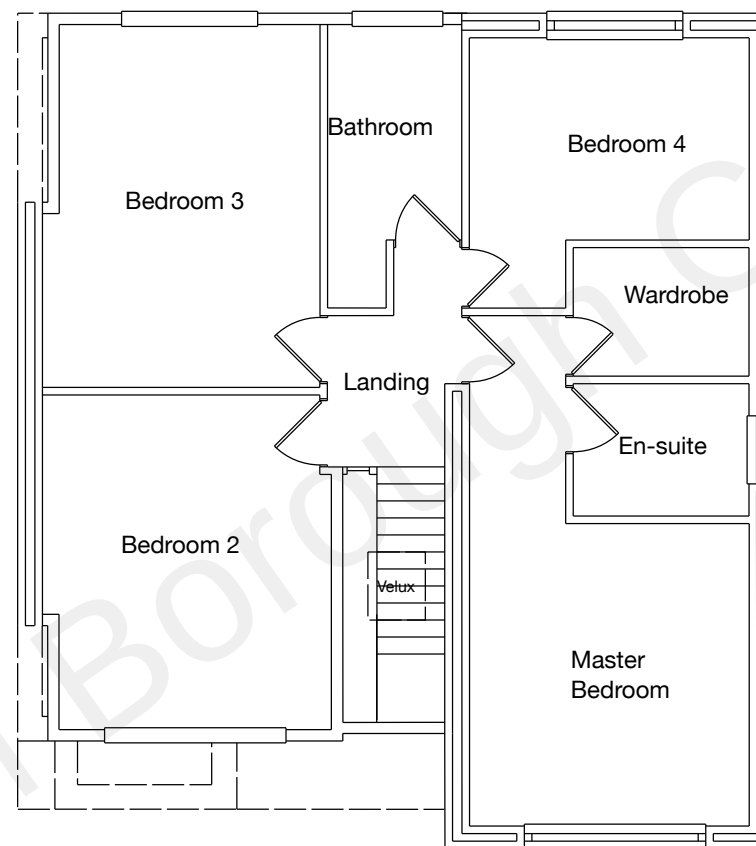

Proposed First Floorplan

Notes –

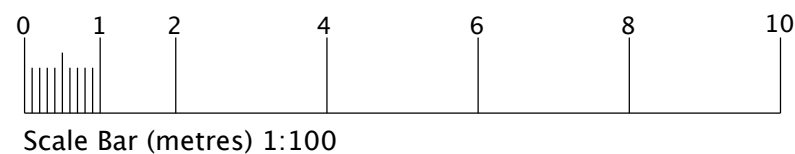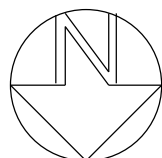

- New Builds
- Extensions
- Groundworks

07532 303307
calvin@ct-building.co.uk
www.ct-building.co.uk

Site Land adj. 28 Cou tts Avenue Shorne Kent DA12 3HJ	Scale 1:100@ A3 UNLESS STATED	
	Drawing No.	Date
	001 (Ver 1)	24/08/2022
Drawing Title: 28A Floorplans	Drawn by C.J.K.	