


Scale Bar (metres) 1:200

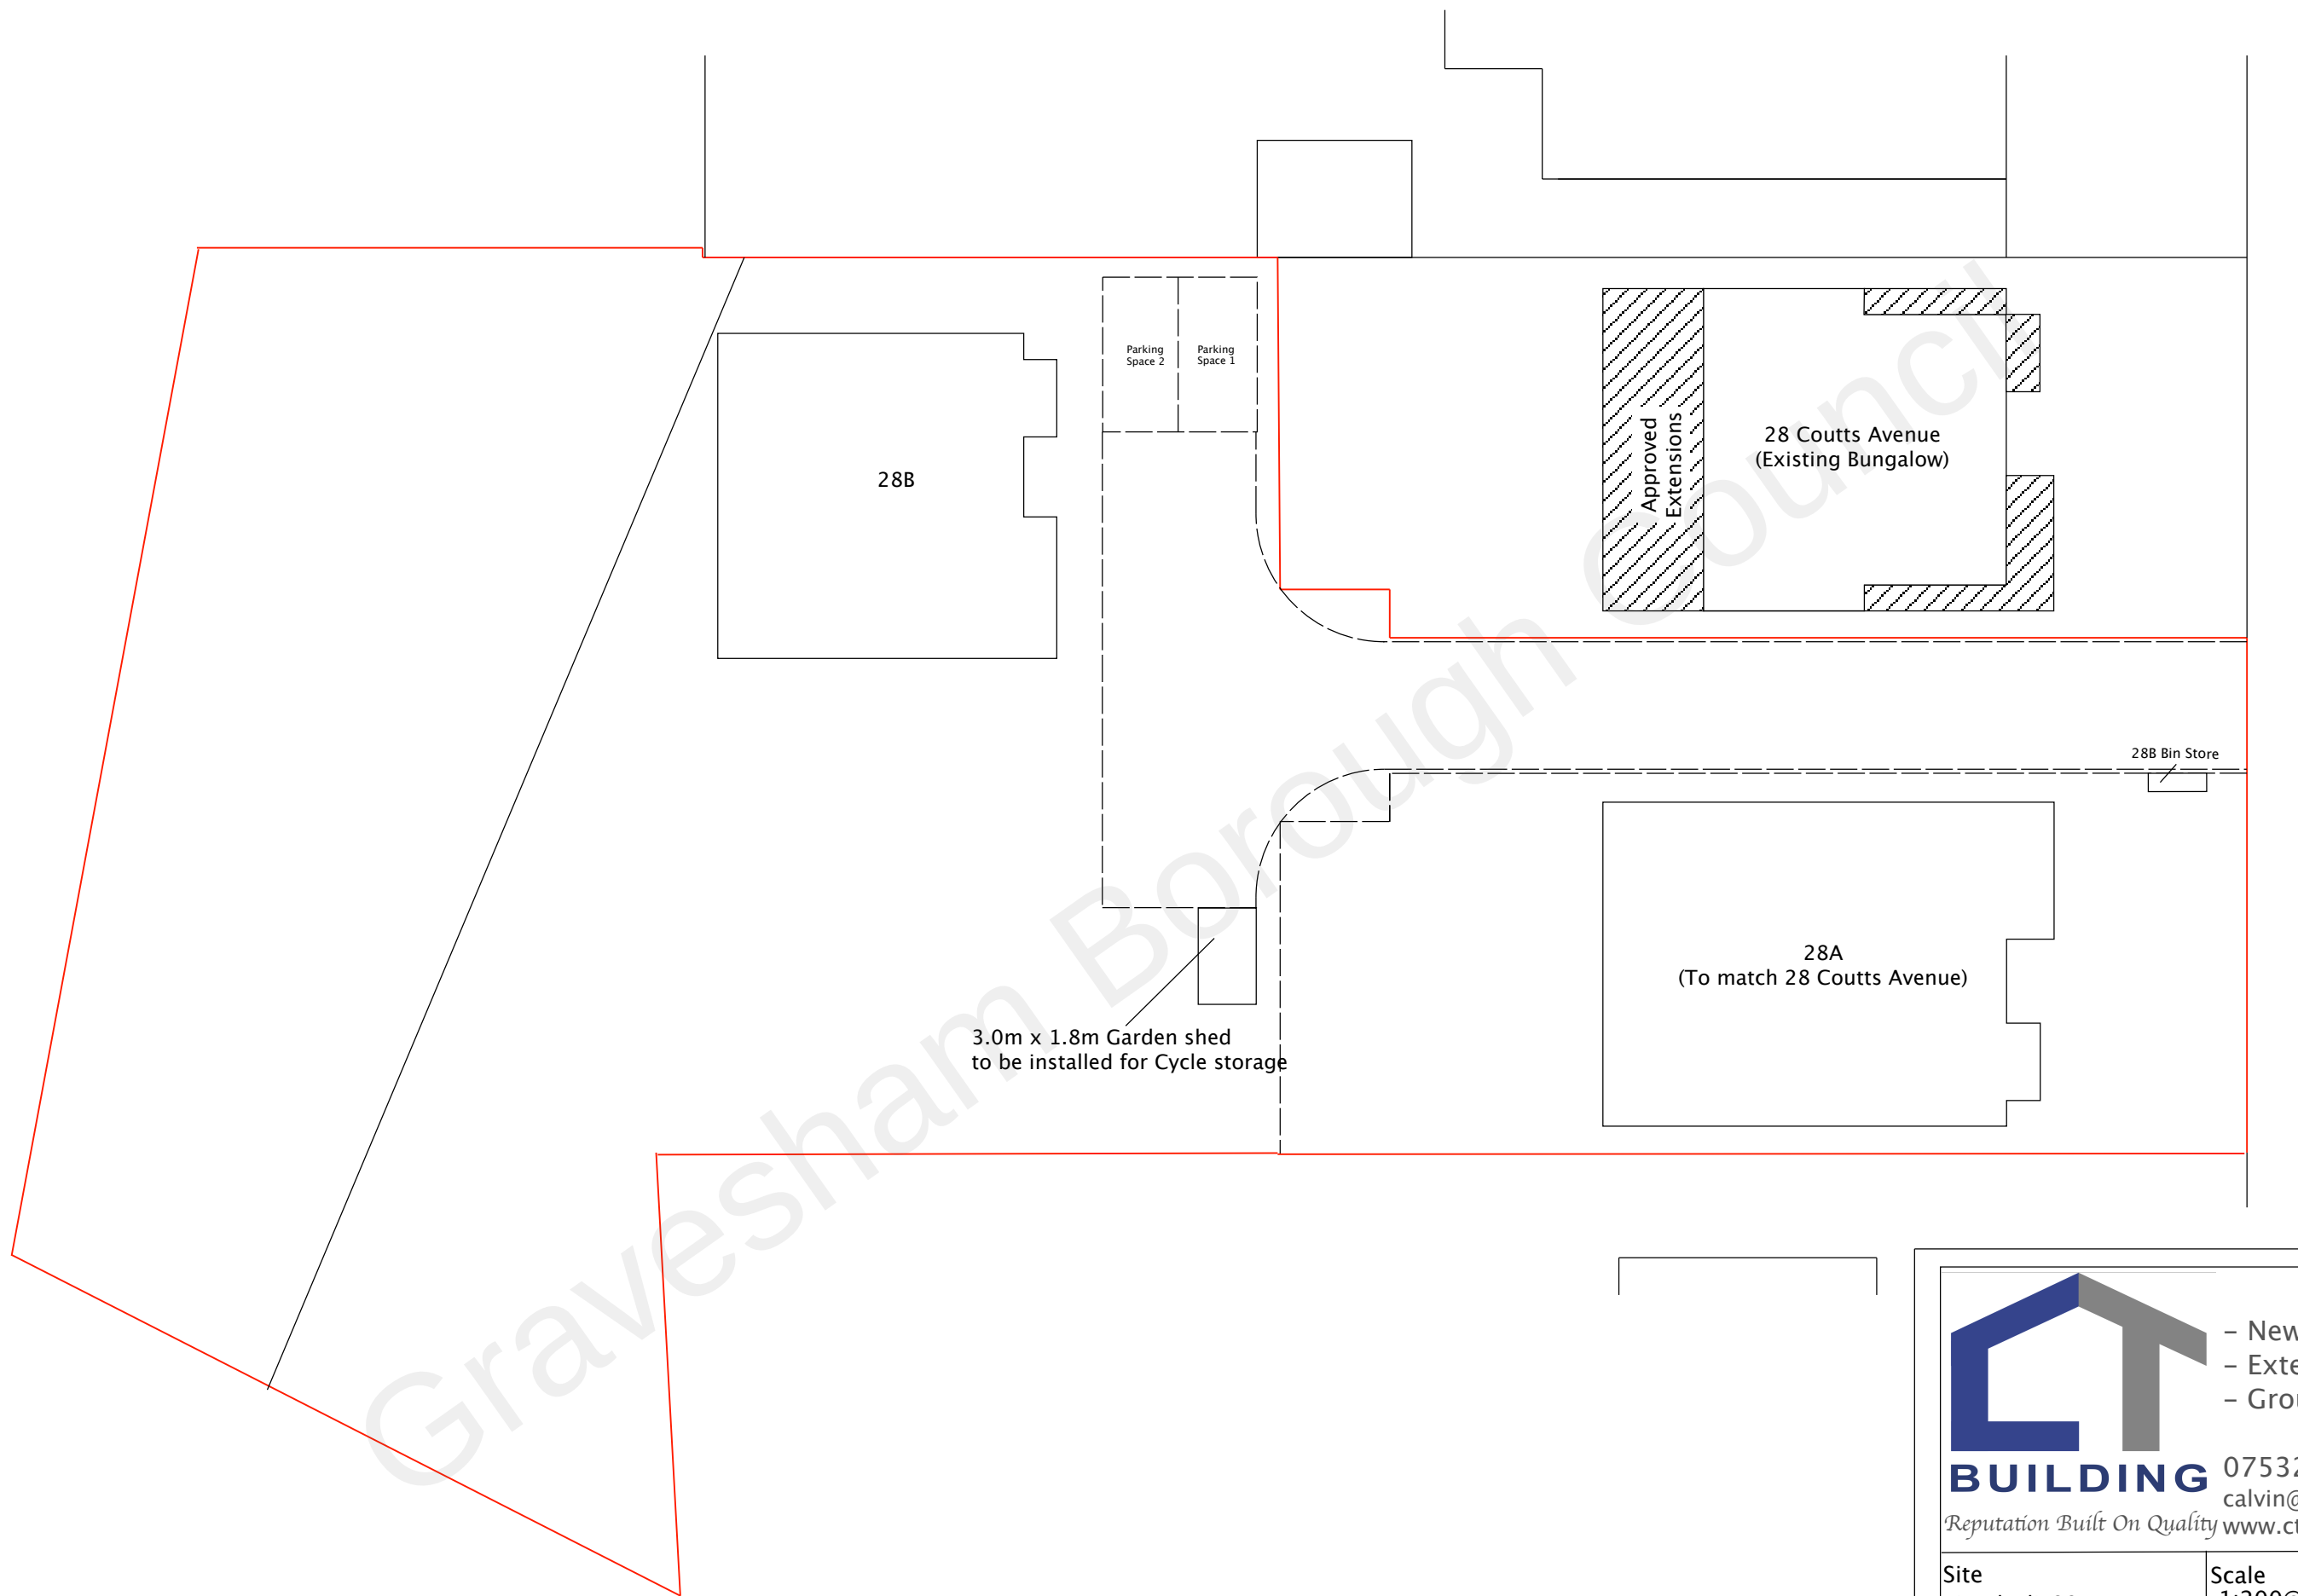

- New Builds
- Extensions
- Groundworks

07532 303307

calvin@ct-building.co.uk

Reputation Built On Quality www.ct-building.co.uk

Site Land adj. 28 Coutts Avenue Shorne Kent DA12 3HJ	Scale 1:200@ A3 UNLESS STATED	
	Drawing No. 005 (Ver 1)	Date 24/08/2022
Drawing Title: Block Plan	Drawn by C.J.K.	