WWW.synergyppc.co.uk

Do not scale working dimensions from this drawing

Note Drawing produced by others

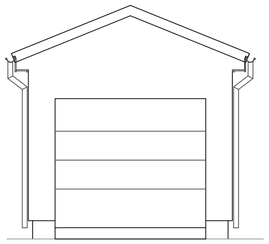

Front Elevation

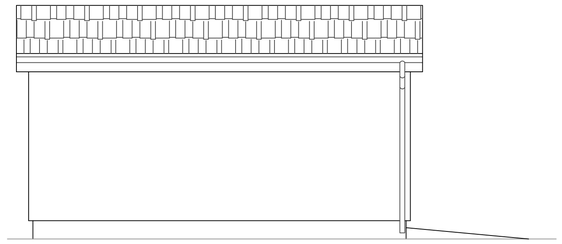

Side Elevation

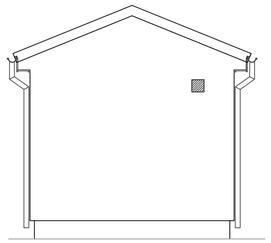

Rear Elevation

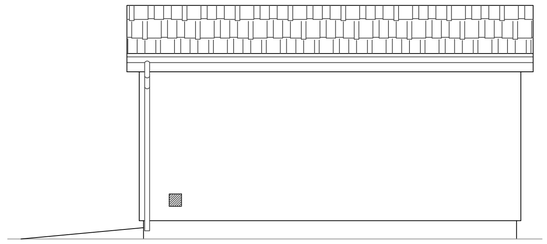

Side Elevation

Scale 1:50

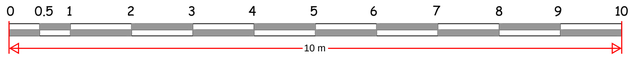

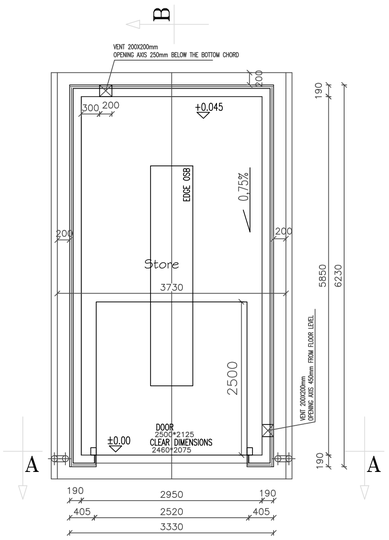

Ground Floor Plan

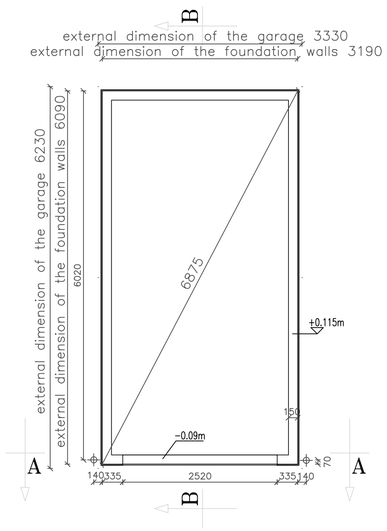

Foundation Plan

Scale 1:50

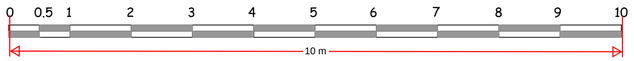

Rev B- Garage removed. 08 January 2026
Rev A- Scale amended. 14 November 2025

Copyright

Synergy

Planning & Property Consultants Ltd
The Office
The Larches
Rochester
Kent ME3 7NQW

Client
Mr & Mrs H Richards

Address
Kent Tor Wrotham Road Meopham

Drawing title
Proposed Cycle store and store

Scale
1:50/1:100/1:200

Date
November 2025

Drawn by

Drawing No
25/489/04

B