


64 Hillingdon Road, Gravesend. DA11 7LG

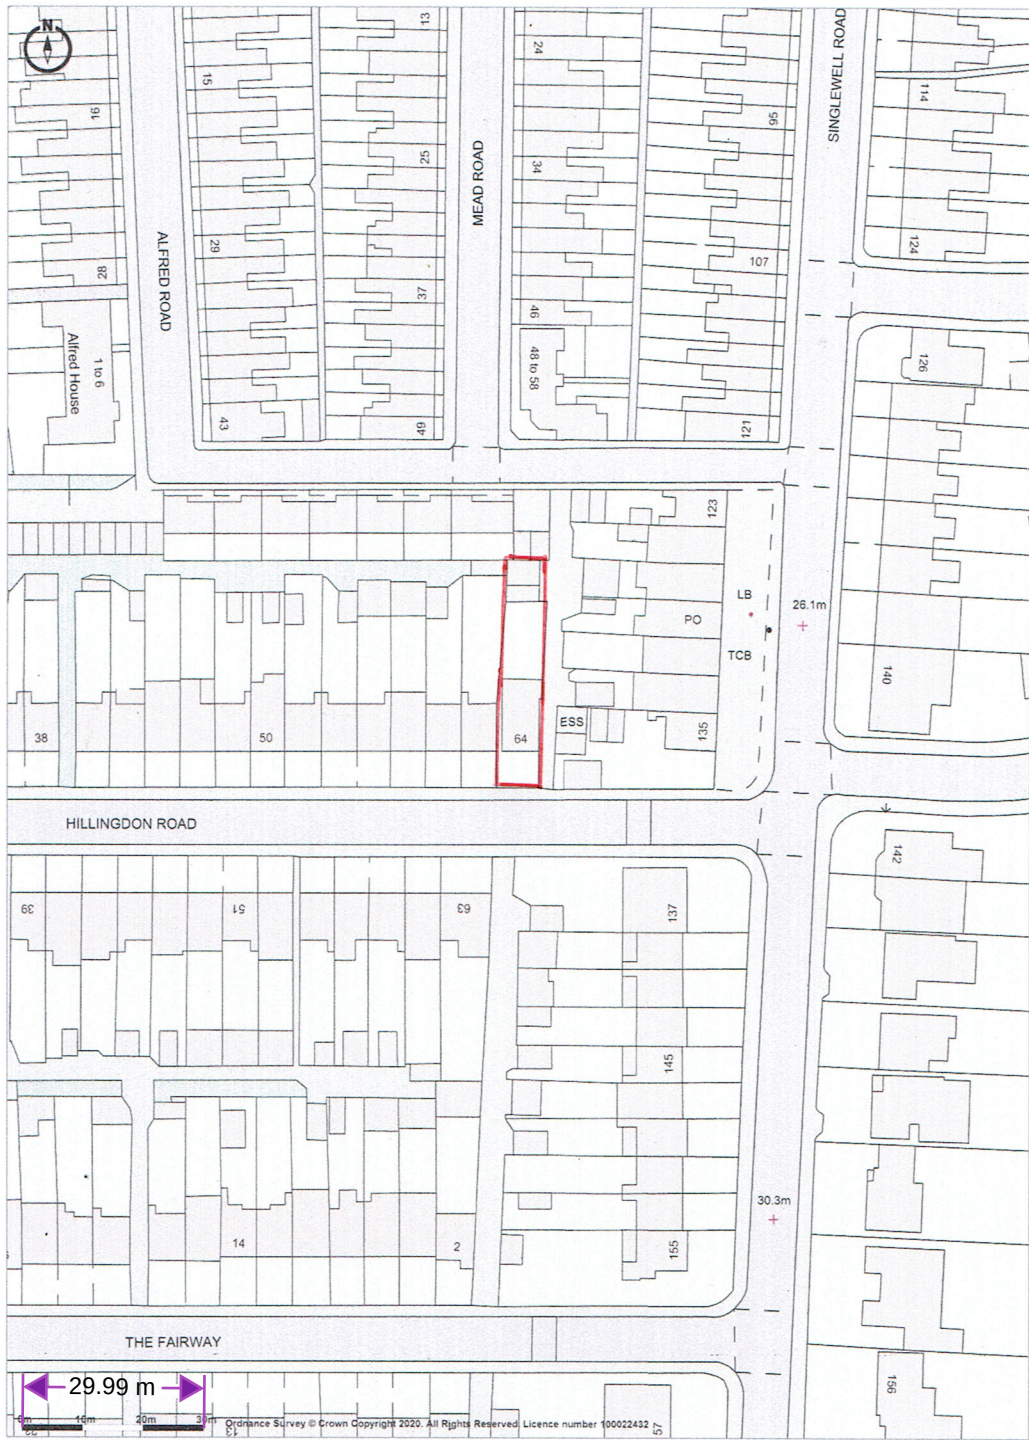

Promap v2
LANDMARK INFORMATION

Ordnance Survey Crown Copyright 2020. All rights reserved.
Licence number 100022432.
Plotted Scale - 1:1250. Paper Size - A4