


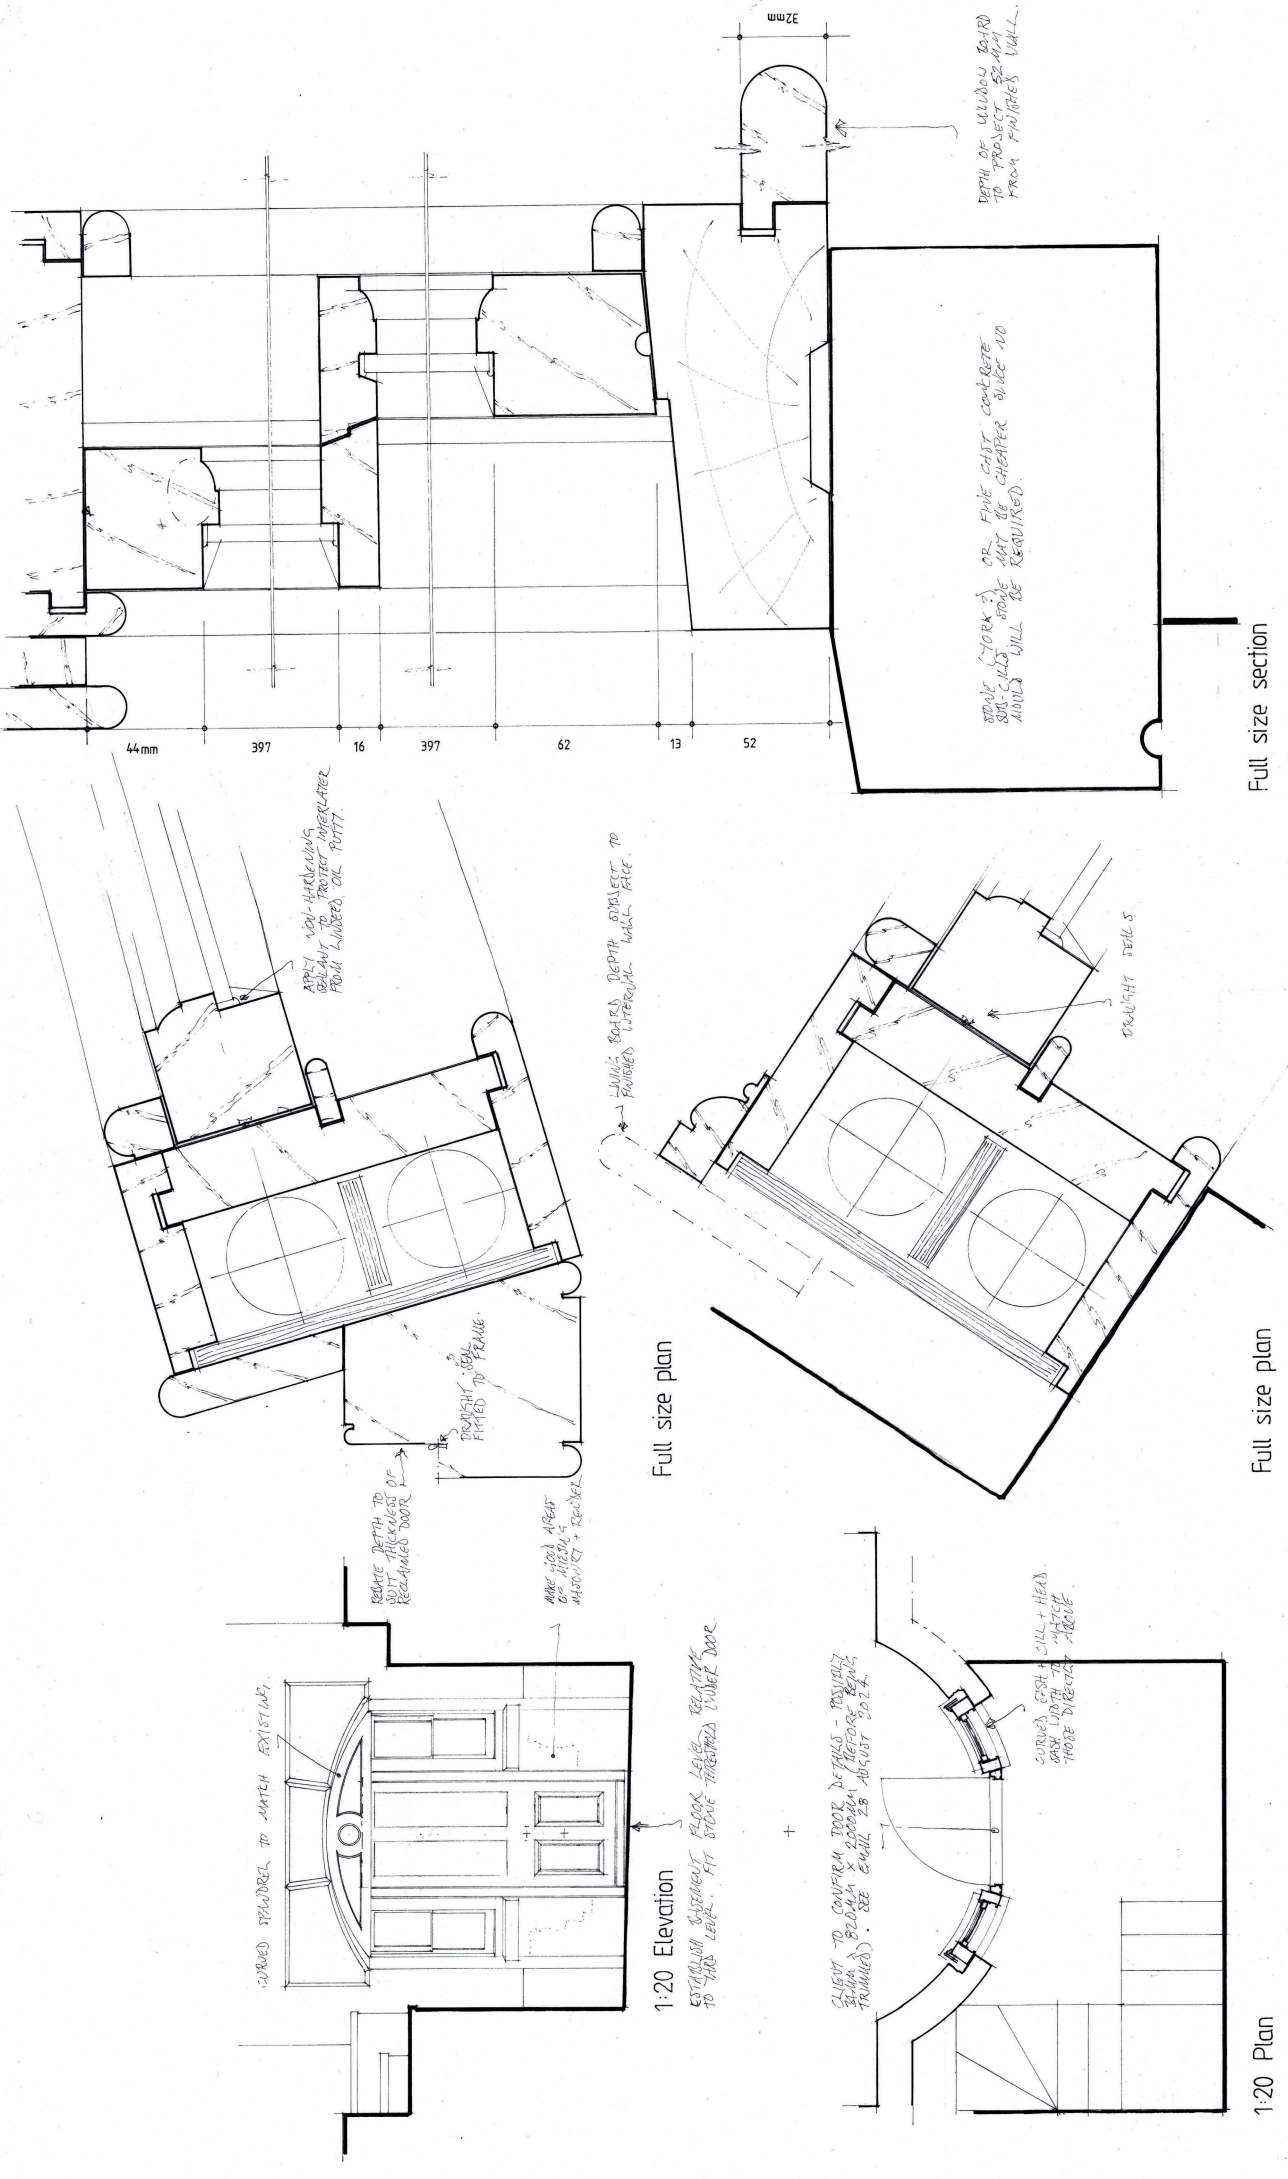

1:20 Scale bar: 0 1 2 3 4m

Notes:
A template must be made on site to work to
Establish critical dimensions on site prior to joinery manufacture
Manufacture joinery using Accoya
Glaze with 6-4mm laminated glass
See email 28 Aug '24 regarding use of reclaimed door

196 Parrock Street, Gravesend
Proposed basement window details
Scale: full size & 1:20 at A1
Dwg: PSG/0724/01
Dwg. by: T. Ellis August 2024 Tel: 01233 770498

Scan + 3 folded