



49 Ingoldsby Road Gravesend DA12 2LF

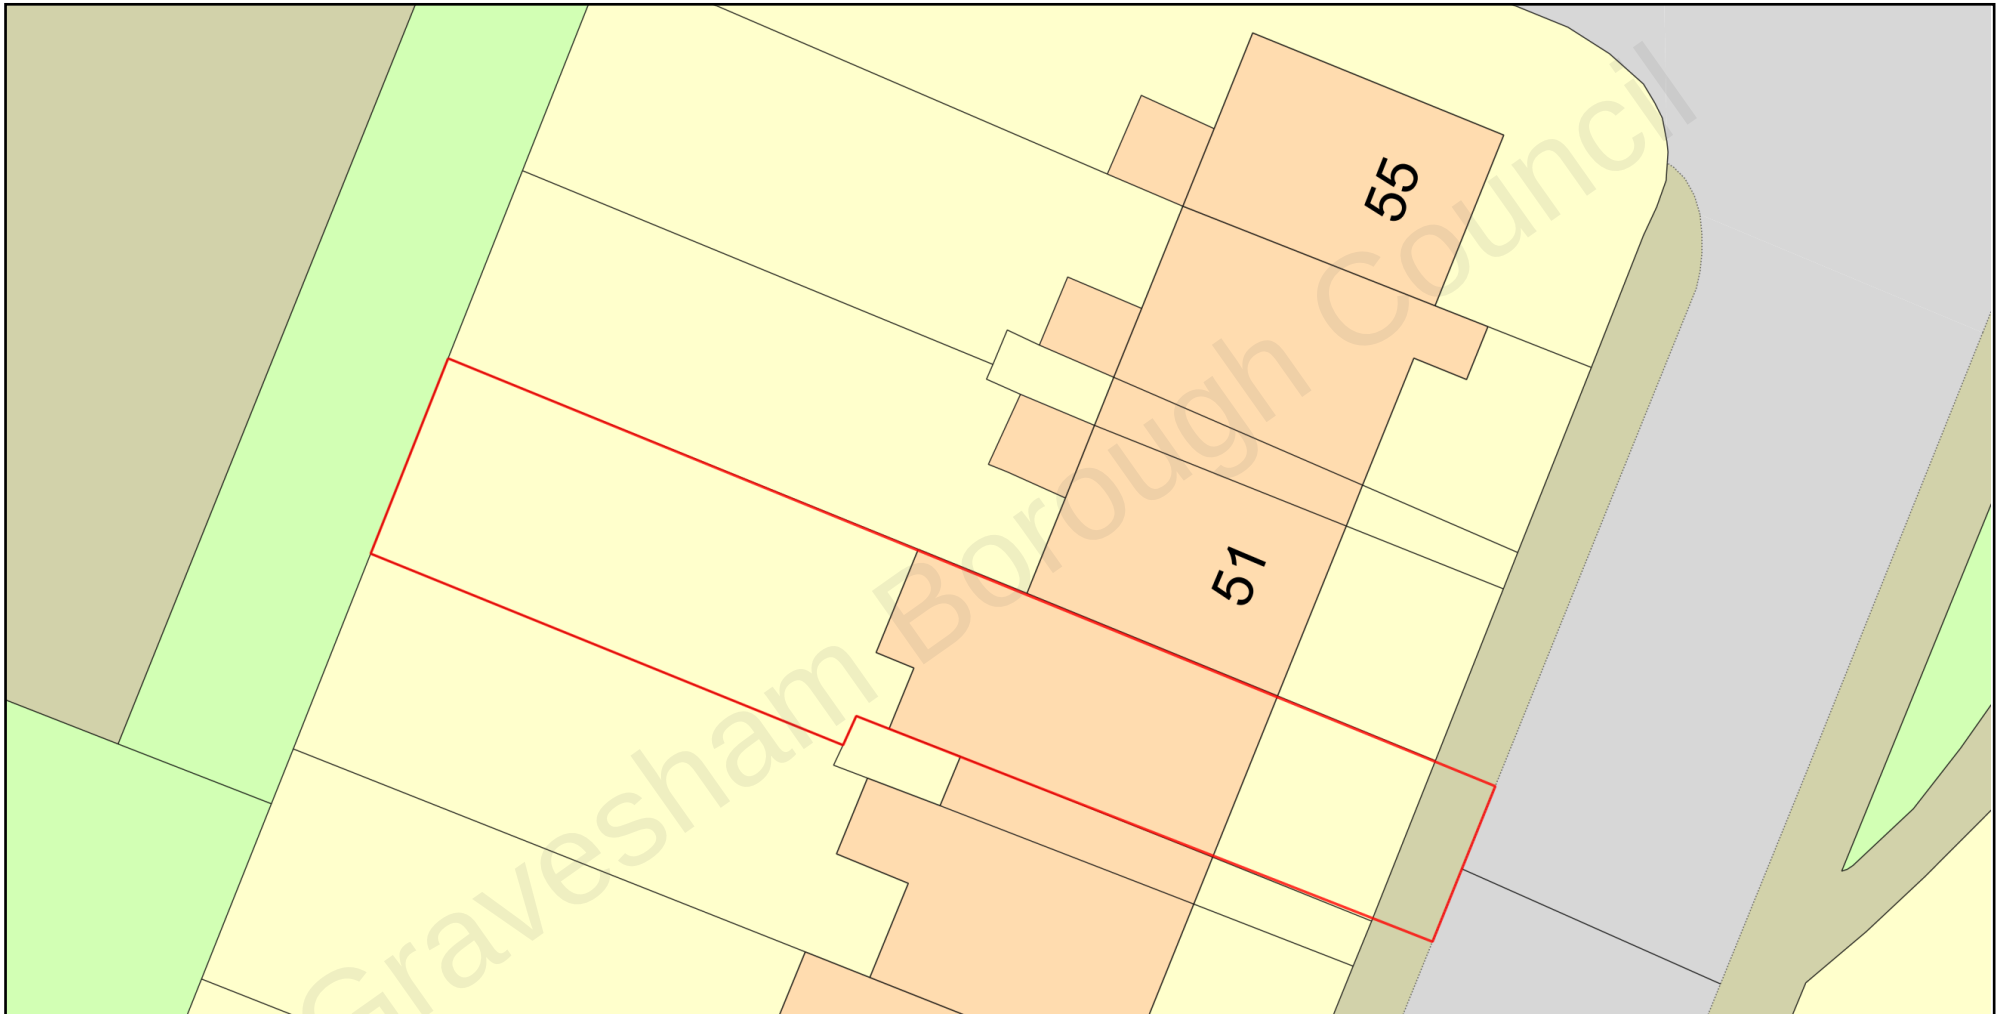

0 10
Metres

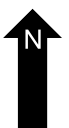

Plan Produced for: Samuel Nicol

Date Produced: 22 Sep 2021

Plan Reference Number: TQRQM21263155820561

Scale: 1:200 @ A4

© Crown copyright and database rights 2021 OS 100042766