

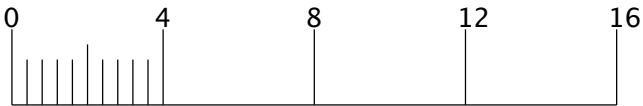


● Electric Vehicle Charging Point

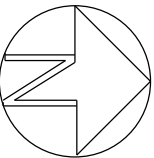

Scale Bar (metres) 1:200

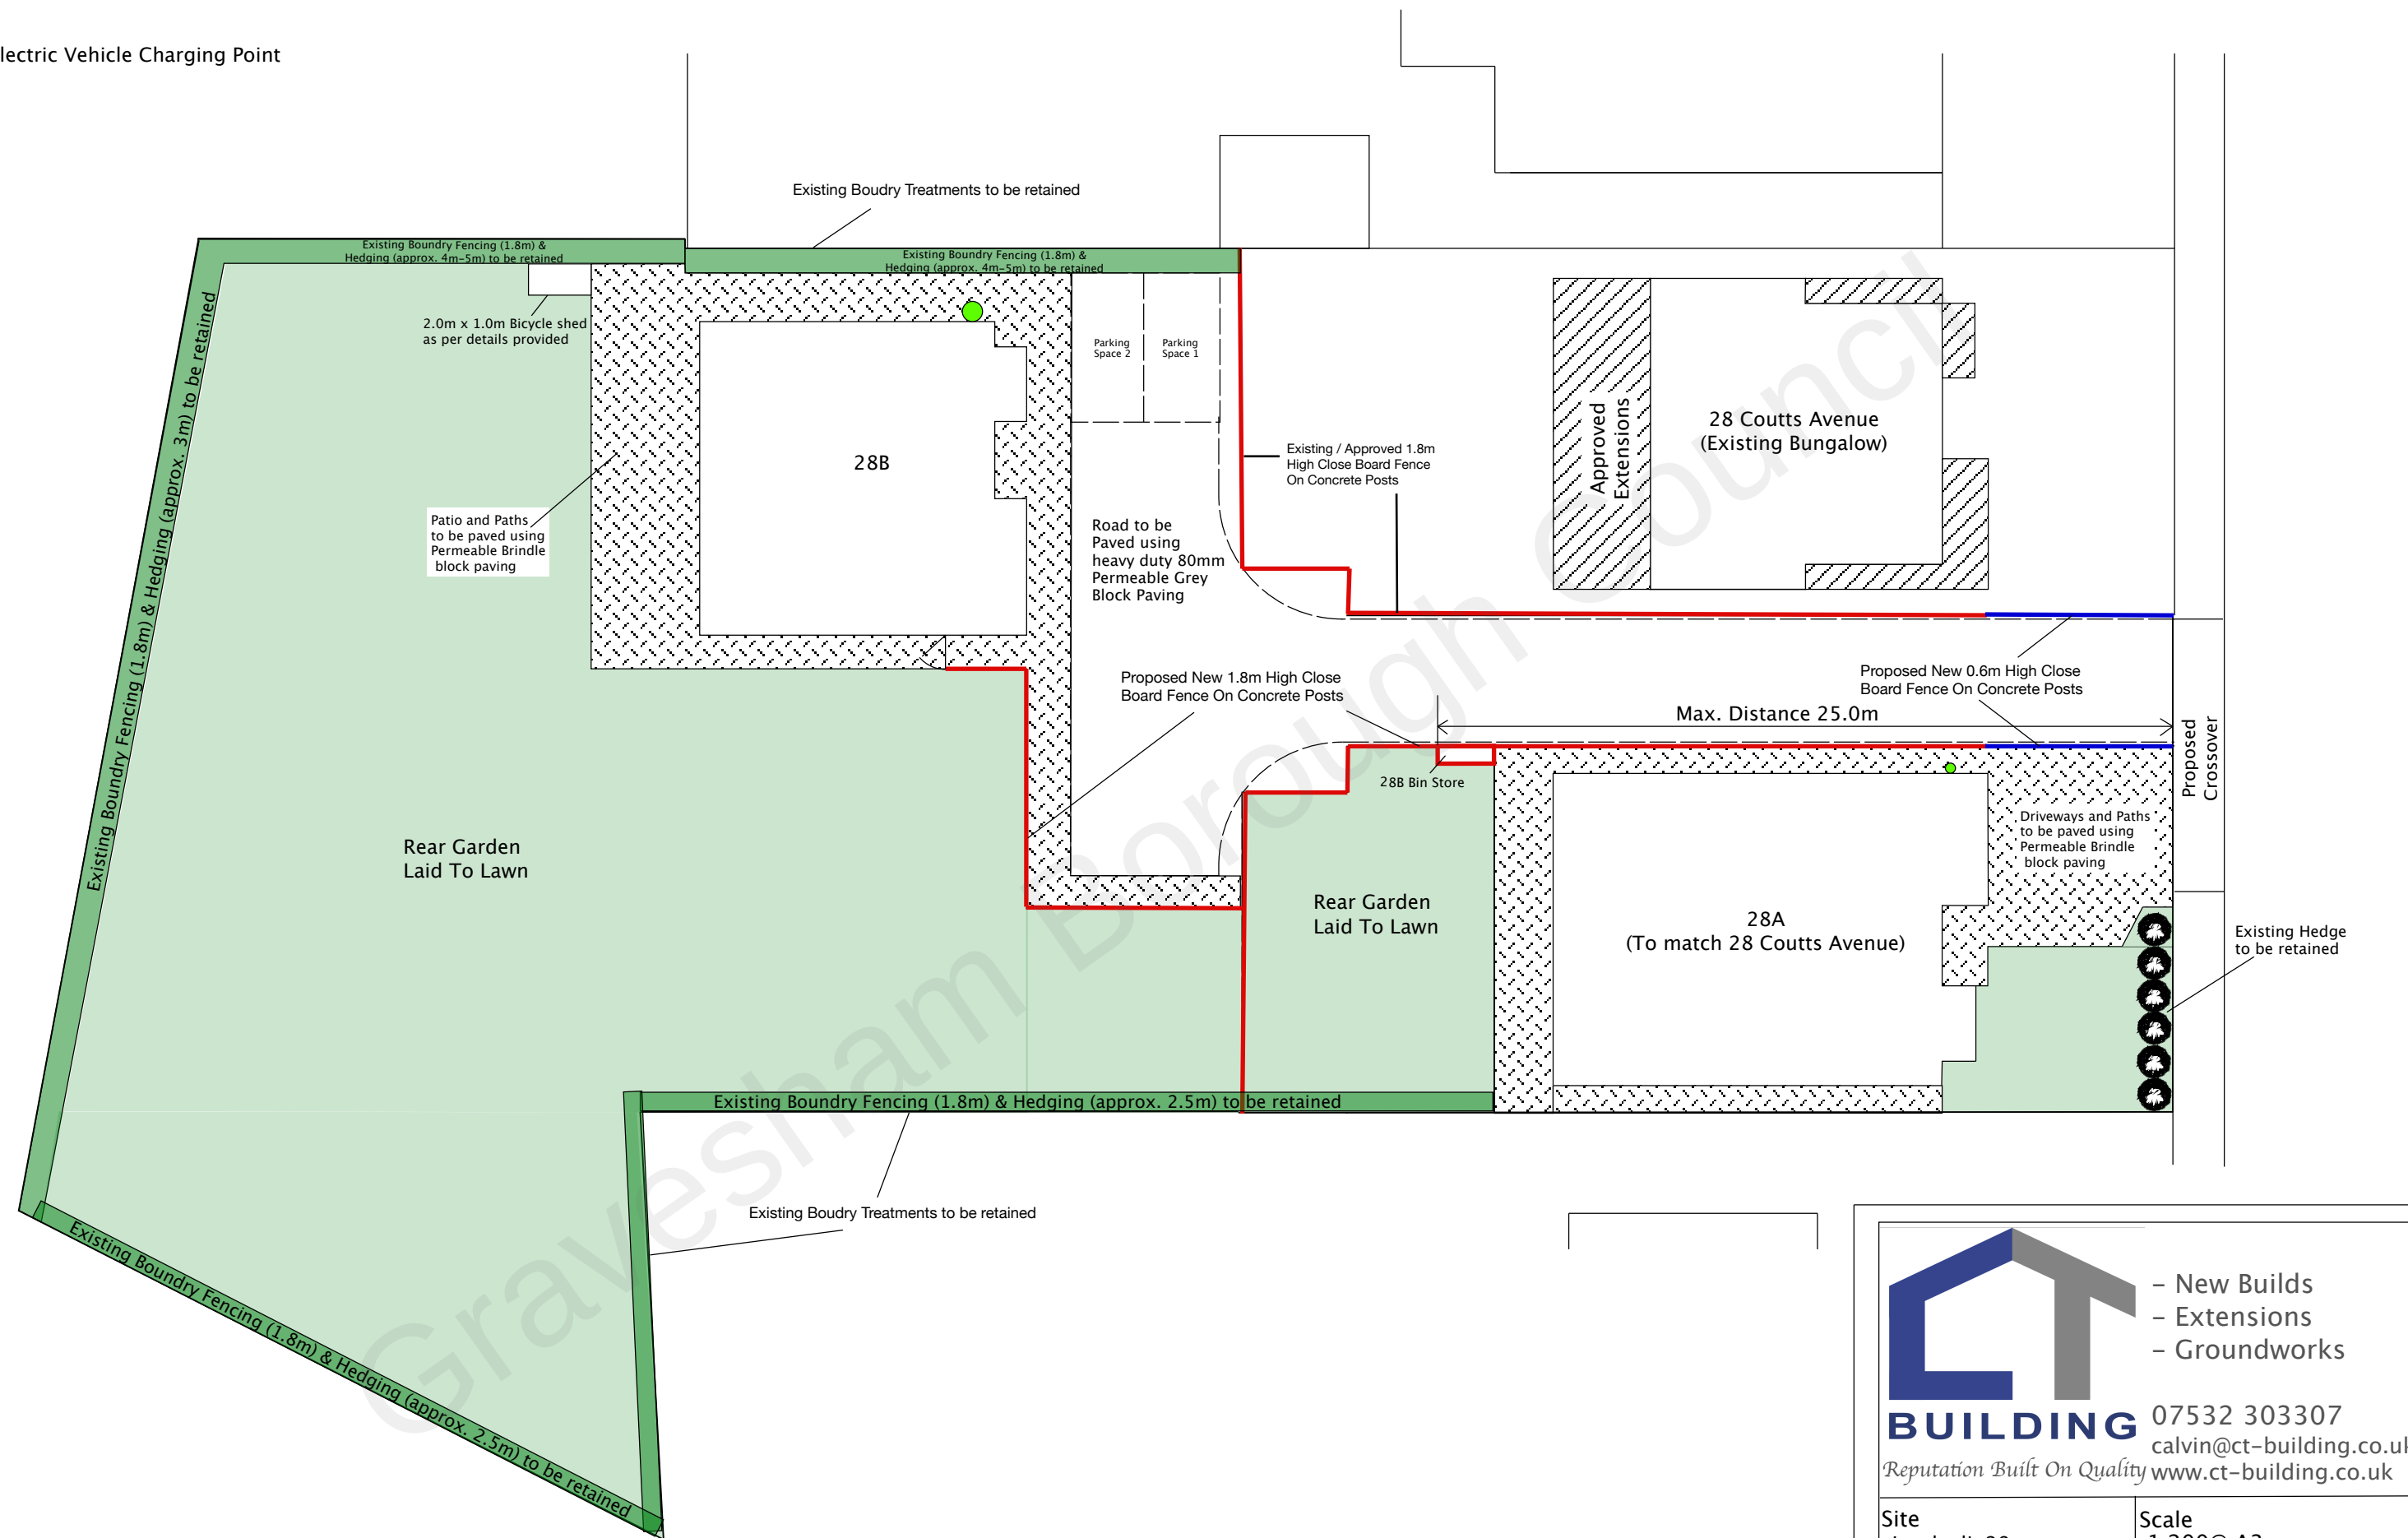

- New Builds
- Extensions
- Groundworks

07532 303307
calvin@ct-building.co.uk
www.ct-building.co.uk

Site
Land adj. 28
Coutts Avenue
Shorne
Kent
DA12 3HJ

Scale
1:200@ A3
UNLESS STATED
Drawing No. 006 (Ver 2)
Date 23/10/2022

Drawing Title:
Landscaping Plan

Drawn by
C.J.K.