


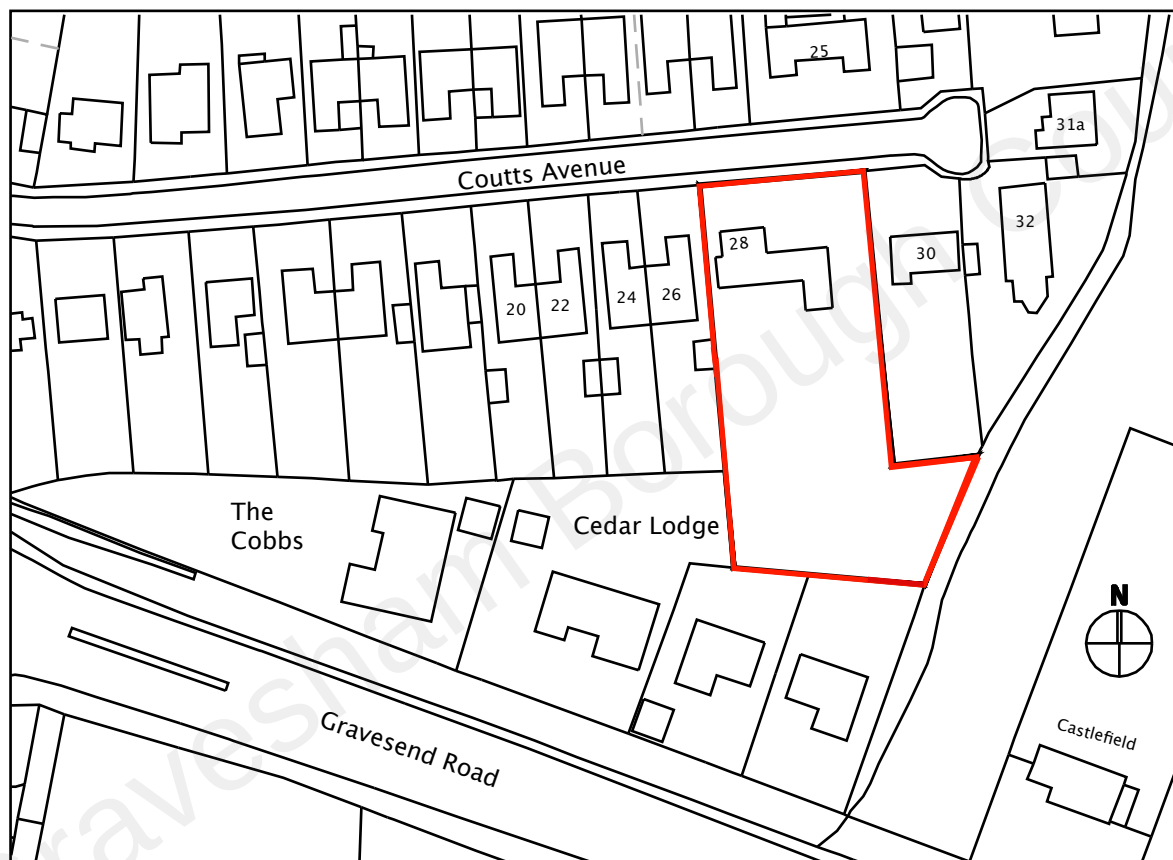

location plan

1:1250

0 50

 - New Builds - Extensions - Groundworks BUILDING 07532 303307 calvin@ct-building.co.uk <i>Reputation Built On Quality</i> www.ct-building.co.uk					
Site Land adj. 28 Coutts Avenue Shorne Kent DA12 3HJ	Scale 1:1250@ A4 UNLESS STATED				
Drawing Title: Site Location Plan	<table border="1"> <tr> <td>Drawing No. 007 (Ver 2)</td><td>Date 23/10/2022</td></tr> <tr> <td colspan="2">Drawn by C.J.K.</td></tr> </table>	Drawing No. 007 (Ver 2)	Date 23/10/2022	Drawn by C.J.K.	
Drawing No. 007 (Ver 2)	Date 23/10/2022				
Drawn by C.J.K.					