

- This drawing is copyright and the property of Max Robson Design Ltd. It must NOT be copied or used, in part or whole, without written consent. Failure to do so may lead to legal proceedings under the copyright, Designs and Patent Act 1988.
- The information shown on this drawing is based upon information supplied to Max Robson Design LTD. by the client. It is the responsibility of the client to:-
 - (i) check that their requirements have been correctly interpreted.
 - (ii) confirm the receipt and the validity of the drawing contents in writing to the issuing office Max Robson Design LTD.
- Any modification to the details shown on this drawing MUST be referred to Max Robson Design LTD for their information and approval.
- All dimensions in MILLIMETRES - unless noted otherwise.
- Do NOT scale from this drawing. Work only to figured dimensions.

NOTES

Disclaimer

The content of this drawing is a replication of the original GoPlans drawing PL05-7WR. MRD is only responsible for the noted revisions to the drawing, and not the original content.

Key

Red: Proposed new development - Walls, Windows, Door and Staircase
Blue shading: Approved flat layouts under permitted development (REF. 20231143)

Existing Wall Proposed Wall

Boundary Line

Ceiling Height at 1.5m Ceiling Height at 2.55m

P02 ANNOTATIONS UPDATED MR BK 16.12.25

P01 FIRST ISSUE MR BK 16.12.25

REV	DESCRIPTION	DRN	CHK'D	DATE
-----	-------------	-----	-------	------

CDM Regulations:
In addition to any information included in this drawing or the model from which it is derived, refer also to the project CDM Risk Register for information on residual risks.

CLIENT
PREPARED BY MRD LTD ON BEHALF OF: J.JOHAL

PROJECT TITLE
Alterations to Ffacade, 1st FL & Roof Ext' Conversion Brick with Paint Facade & Int Reconfiguration

DRAWING TITLE
7 Wrotham Road, Gravesend, DA11 0PD
Proposed Sections

DATE	SCALE	PAPER SIZE
------	-------	------------


16.12.25	1:200	A3
----------	-------	----

ISSUE STATUS	APPROVAL	APPROVED BY
--------------	----------	-------------


NOT TO BE USED FOR CONSTRUCTION	BK	
---------------------------------	----	--

DRAWING NUMBER	SUIT	REV
----------------	------	-----

MRD-PL05-7WR	S3	P02
--------------	----	-----

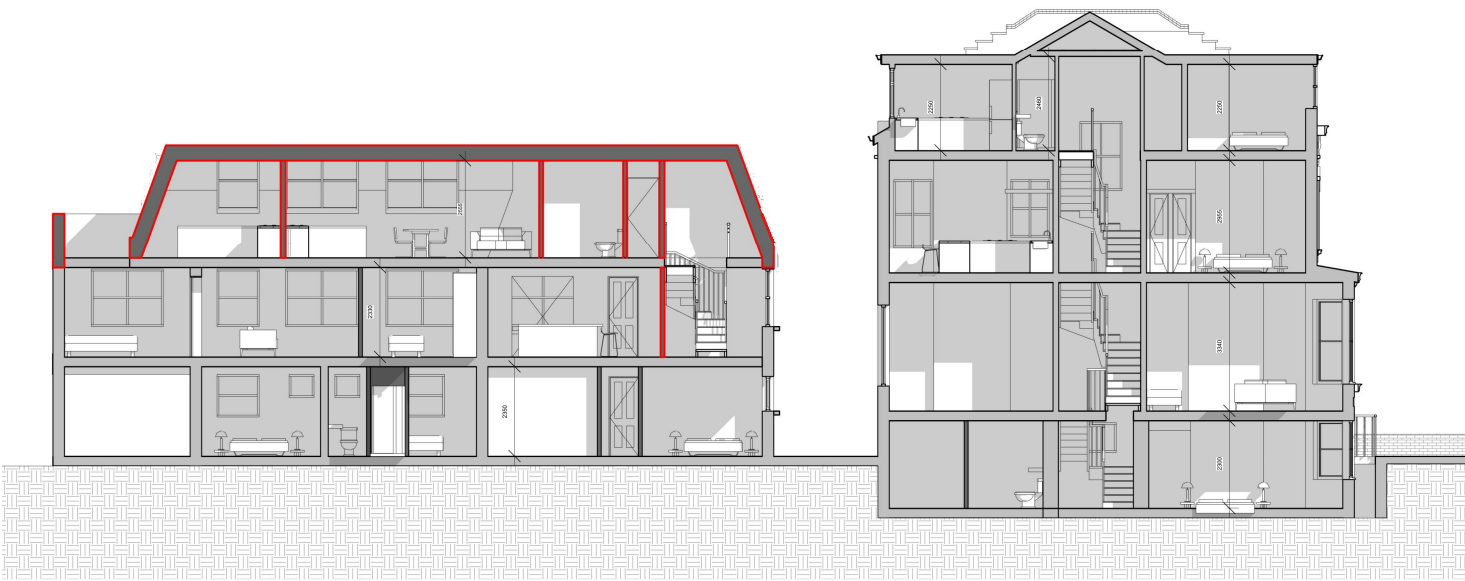


1 Proposed Section A-A'
1:200

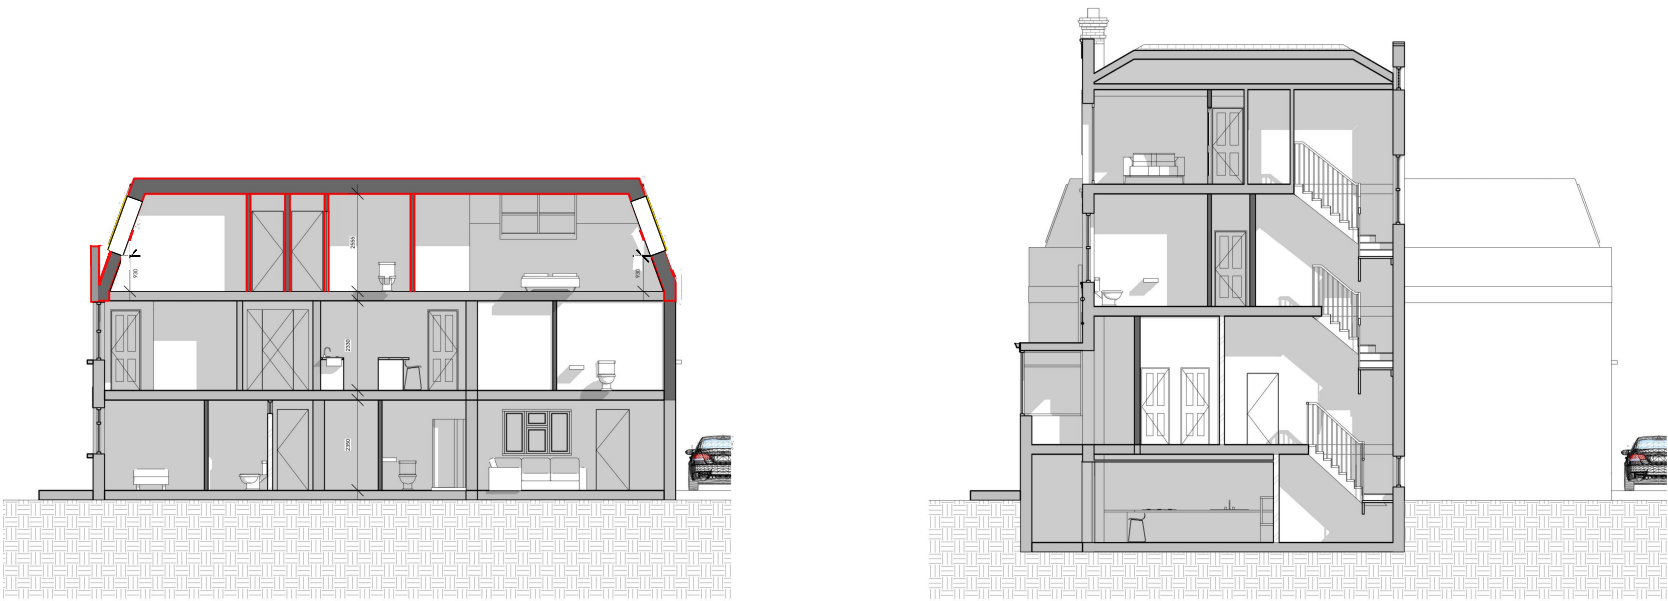

3 Proposed Section B-B'
1:200

2 Proposed Section C-C'
1:200

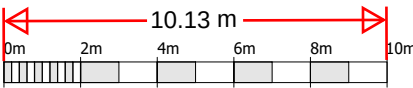

Visual Scale 1:200