



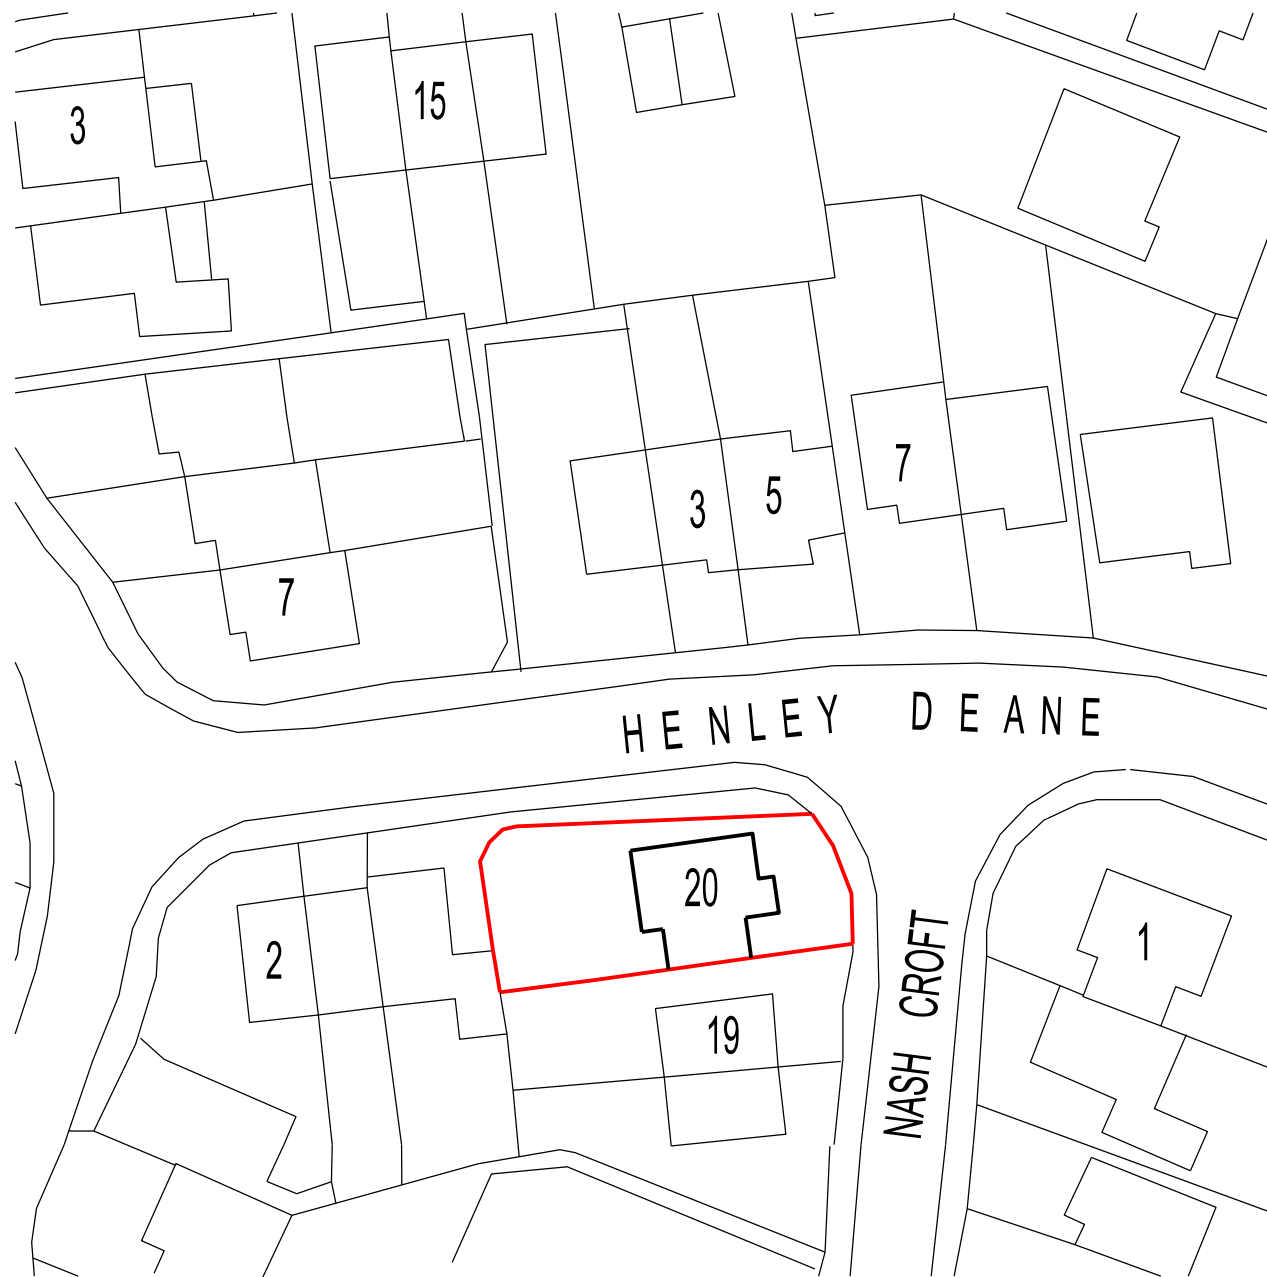


EXISTING BLOCK PLAN scale 1:500

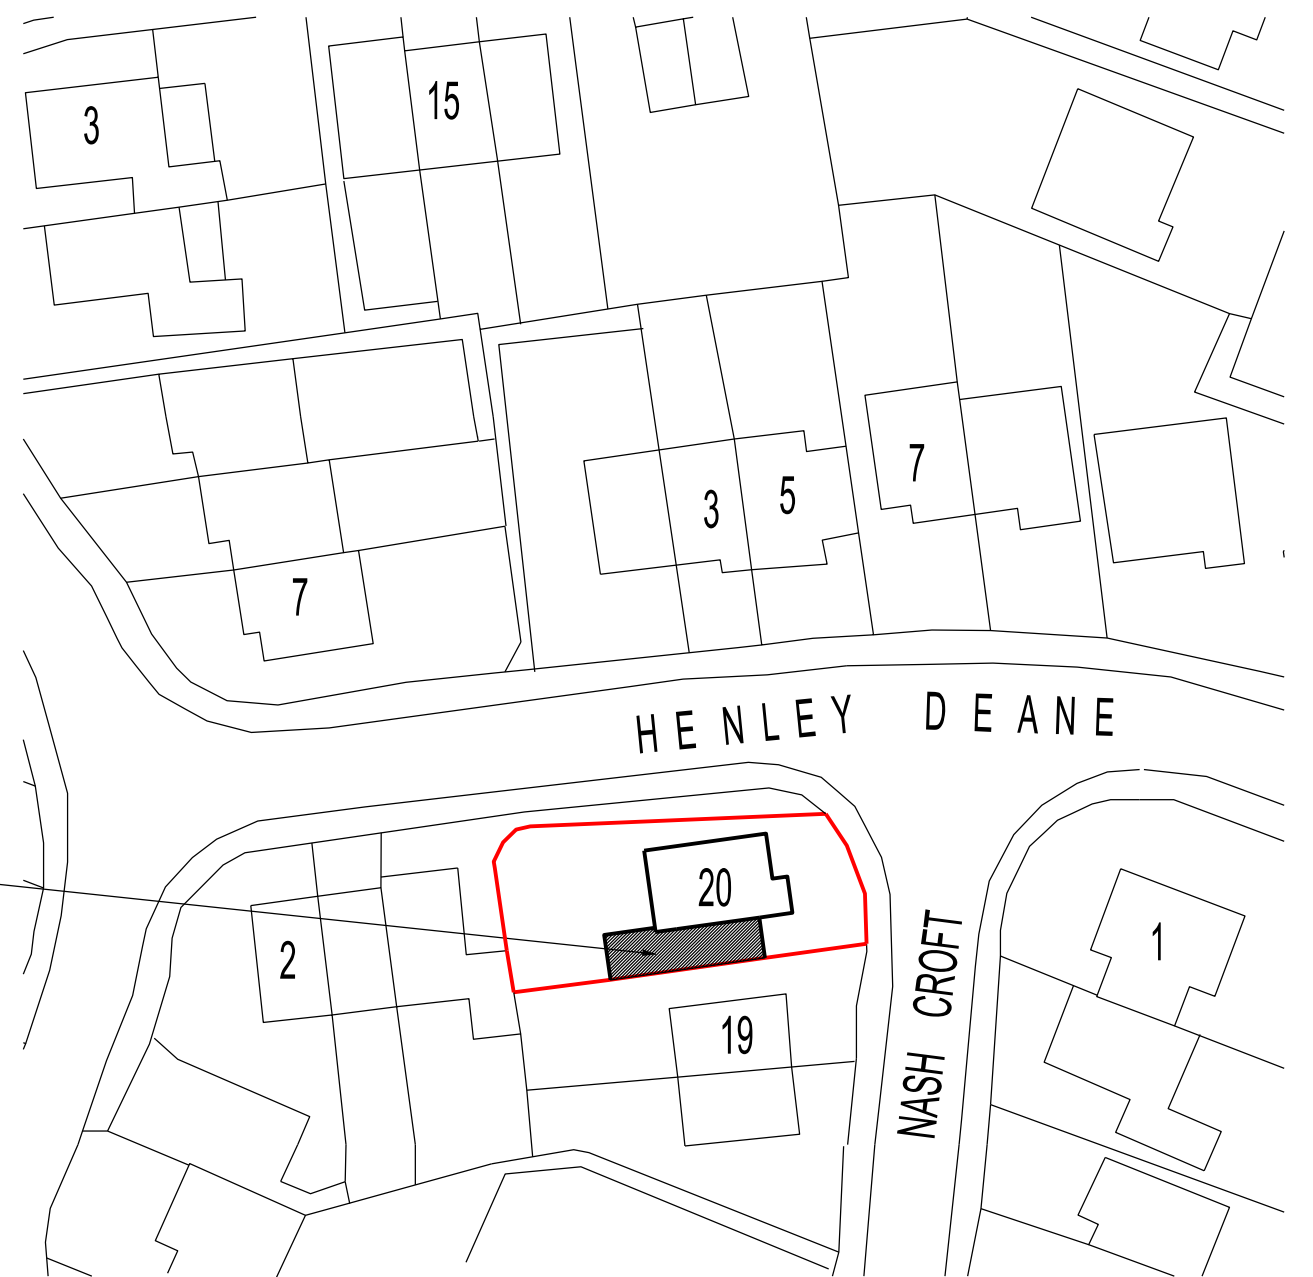

proposed extension
shown hatched



PROPOSED BLOCK PLAN scale 1:500

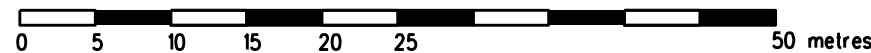

REVISION	DATE
ARCHITECT	
TA ARCHITECTS 11 JOYDENS WOOD ROAD BEXLEY KENT DA5 2HS Tel 07905 130591 ta140256@googlemail.com	
JOB	
PROPOSED SIDE EXTENSION AT 20 NASHCROFT NORTHFLEET DA11 8SY	
DRAWING	
EXISTING & PROPOSED SITE BLOCK PLANS	
SCALE	DATE
1:500 AT A3	JUNE 2023
DRAWING NO.	
DG/02	