


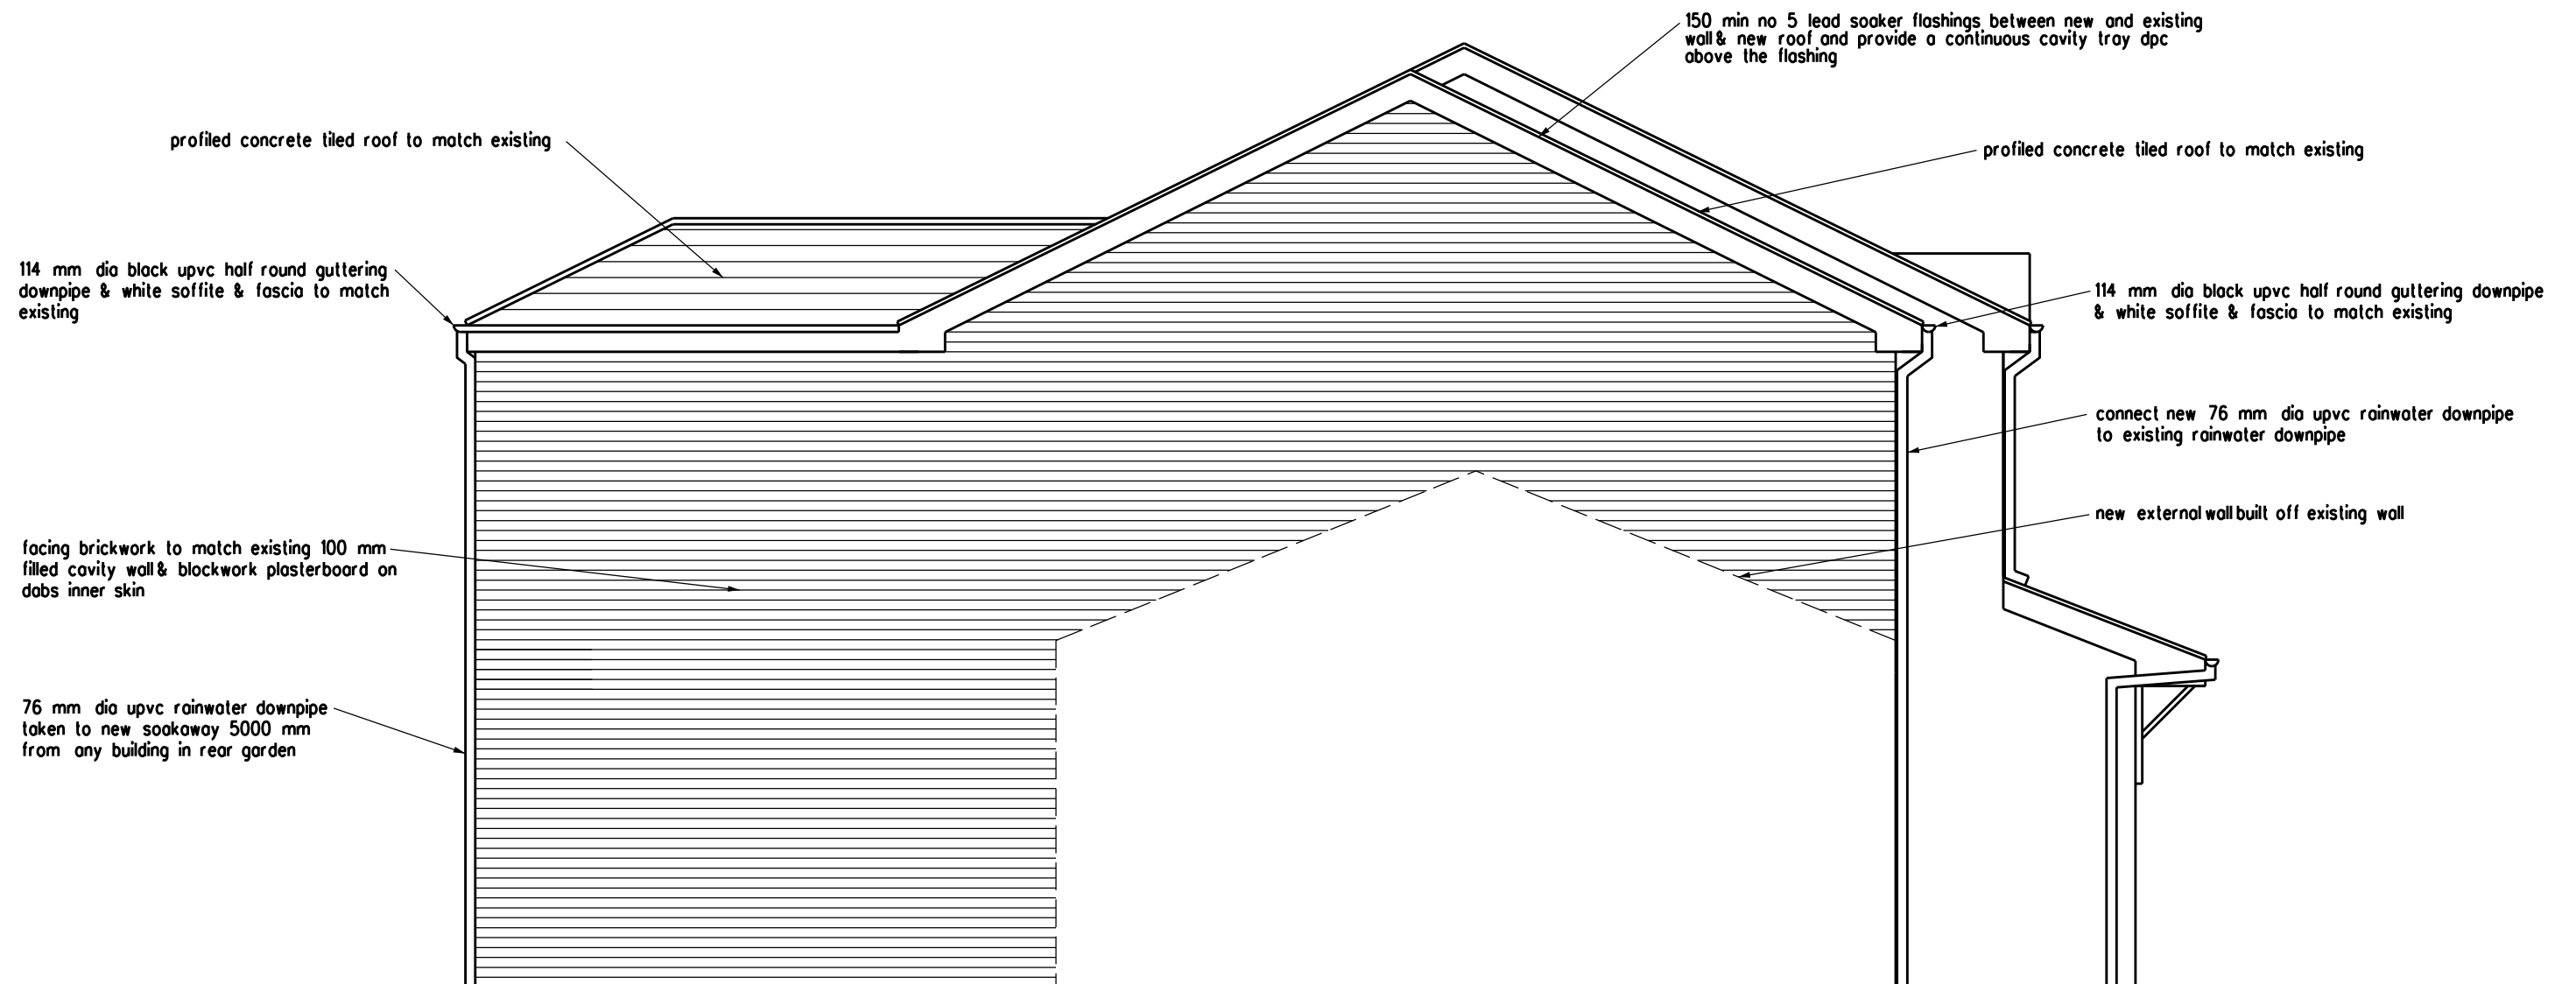

PLANNING APPLICATION

REVISION DATE

ARCHITECT
TA ARCHITECTS
11 JOYDENS WOOD ROAD BEXLEY
KENT DA5 2HS Tel 07905 130591
ta140256@gmail.com

JOB
PROPOSED SIDE EXTENSION
AT 20 NASHCROFT
NORTHFLEET DA11 8SY

DRAWING
PROPOSED SIDE ELEVATION
FACING No 19 NASHCROFT

SCALE 1:50 AT A3 DATE MAY 2023

DRAWING NO.
DG/09

0 1 2 3 4 5 metres