


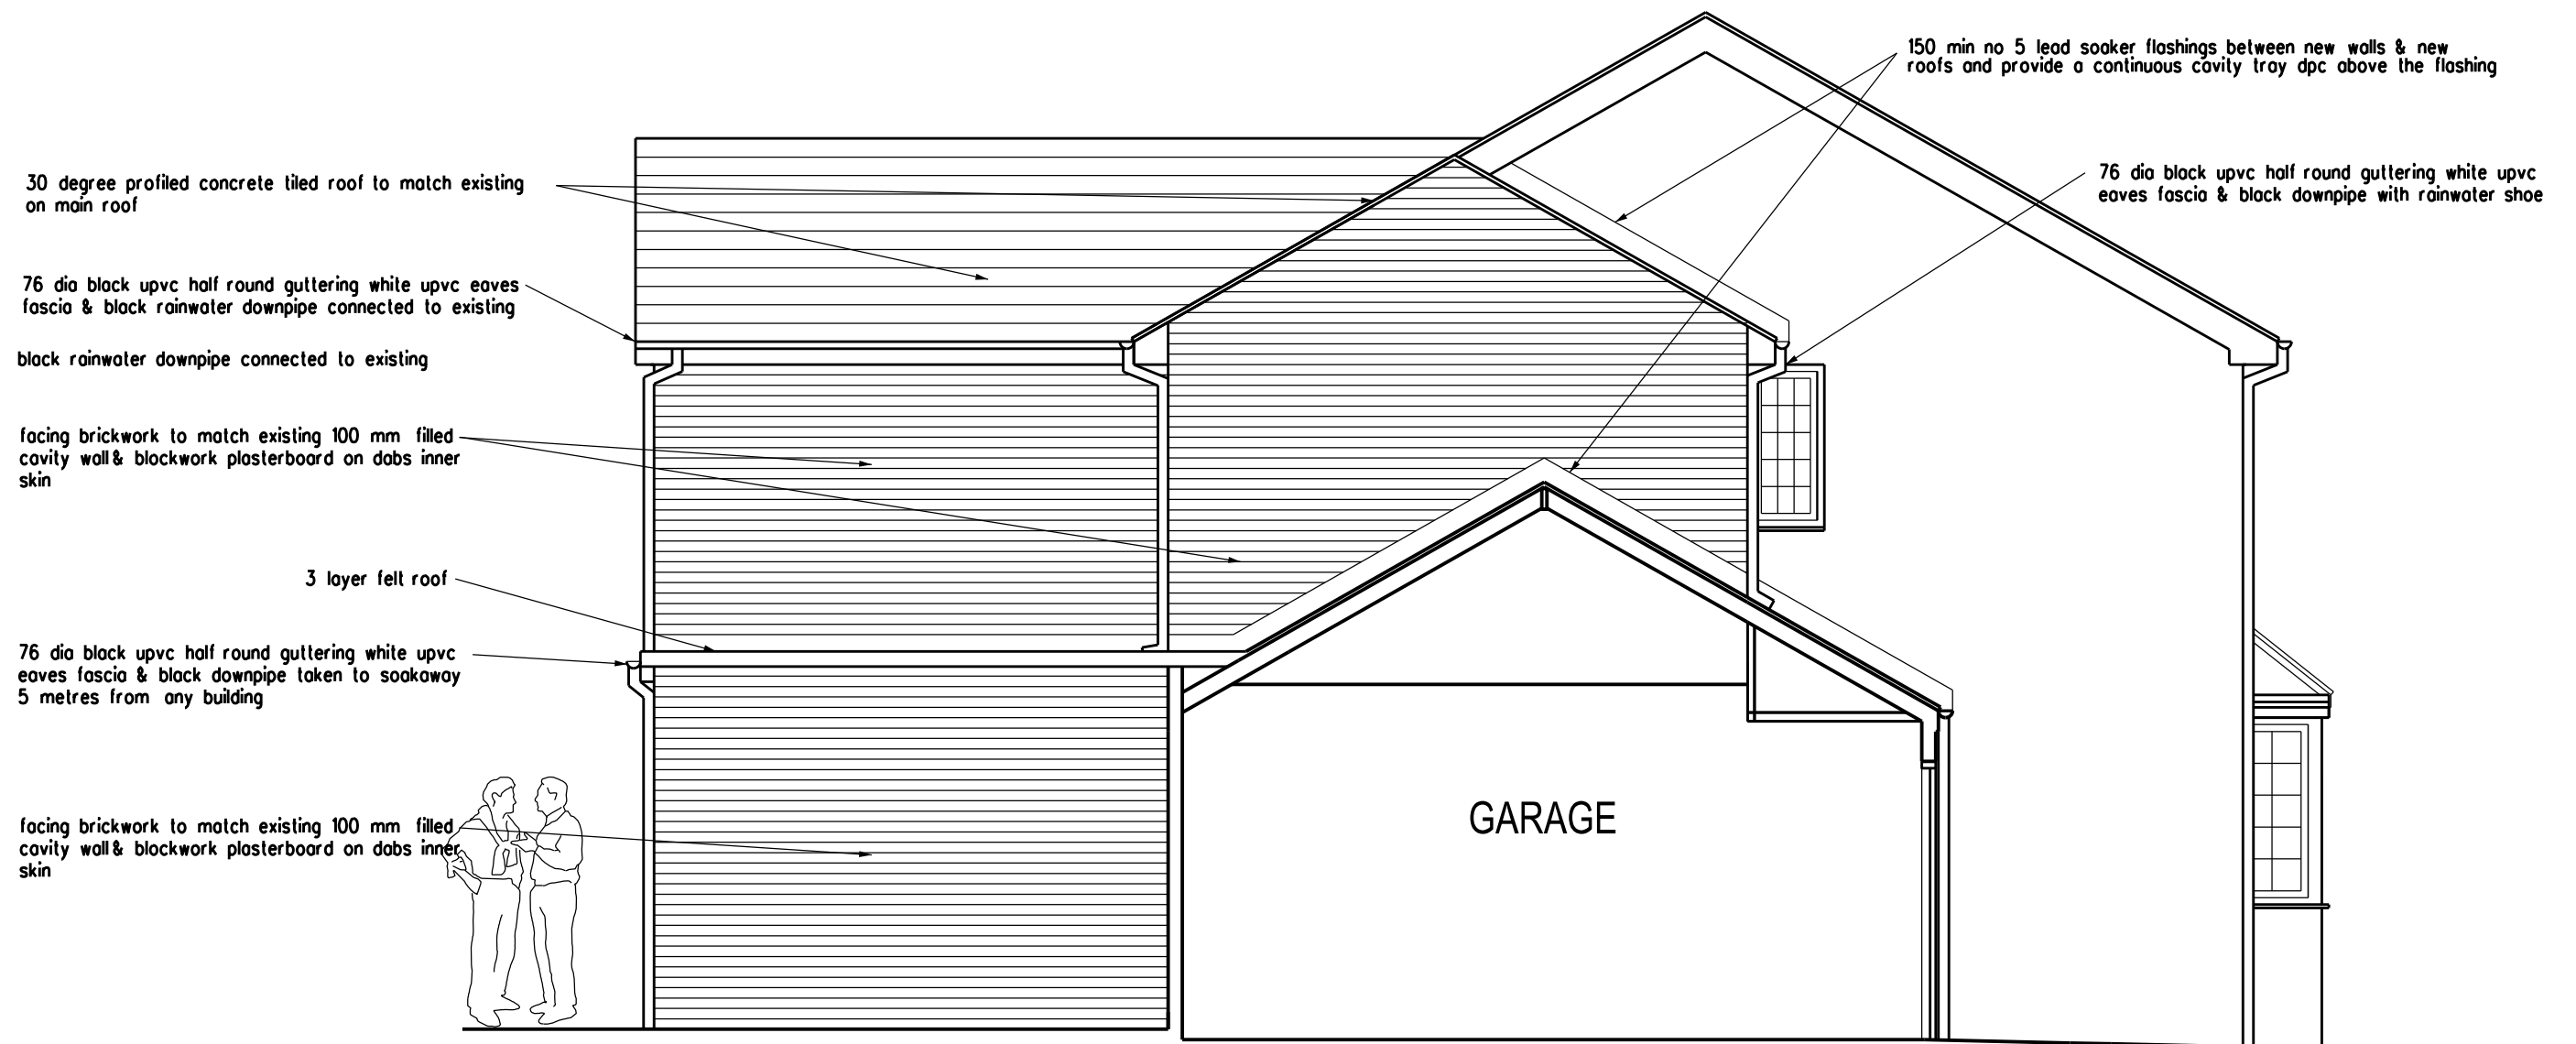

READ WITH STRUCTURAL ENGINEERS DETAILS
FOR BEAMS & PADSTONES

PLANNING APPLICATION

REVISION DATE

ARCHITECT
TA ARCHITECTS
11 JOYDENS WOOD ROAD BEXLEY
KENT DA5 2HS Tel 07905 130591
ta140256@googlemail.com

JOB
PROPOSED GROUND & FIRST
FLOOR EXTENSIONS
AT 36 LISLE CLOSE
GRAVESEND KENT DA12 4HX

DRAWING
PROPOSED SIDE ELEVATION
FACING No 35 LISLE CLOSE

SCALE 1:50 AT A3 DATE JUNE 2023

DRAWING NO.
AC/08

0 1 2 3 4 5 metres