


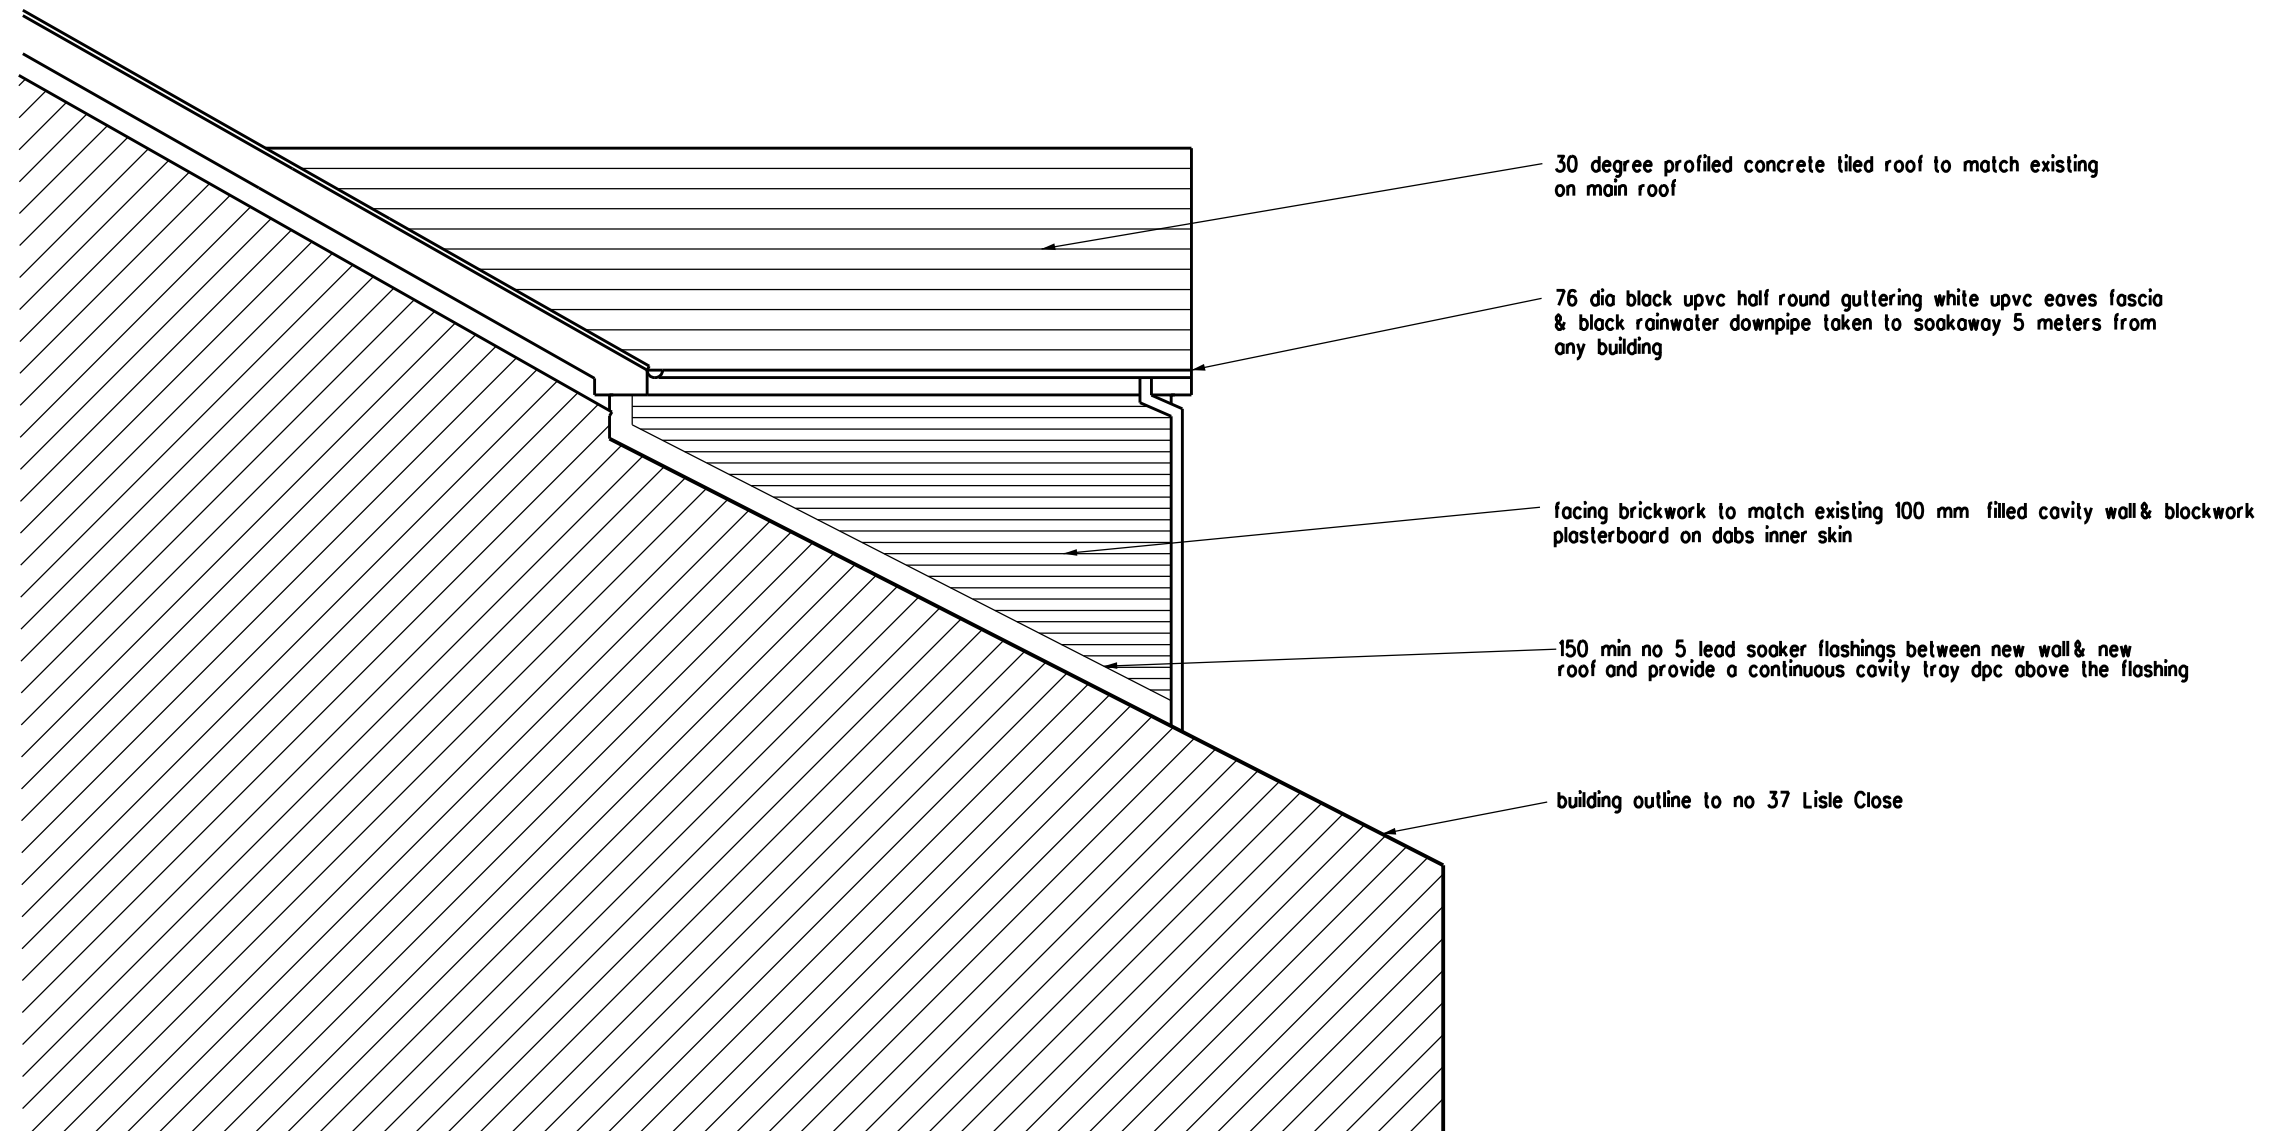

READ WITH STRUCTURAL ENGINEERS DETAILS
FOR BEAMS & PADSTONES

PLANNING APPLICATION

REVISION DATE

ARCHITECT
TAARCHITECTS
11 JOYDENS WOOD ROAD BEXLEY
KENT DA5 2HS Tel 07905 130591
ta140256@gmail.com

JOB
PROPOSED GROUND & FIRST
FLOOR EXTENSIONS
AT 36 LISLE CLOSE
GRAVESEND KENT DA12 4HX

DRAWING
PROPOSED SIDE ELEVATION
FACING No 37 LISLE CLOSE

SCALE DATE
1:50 AT A3 JUNE 2023

DRAWING NO.
AC/10

