




Proposed Side Elevation - 1:50 NORTH WEST



Proposed Side Elevation - 1:50 SOUTH EAST

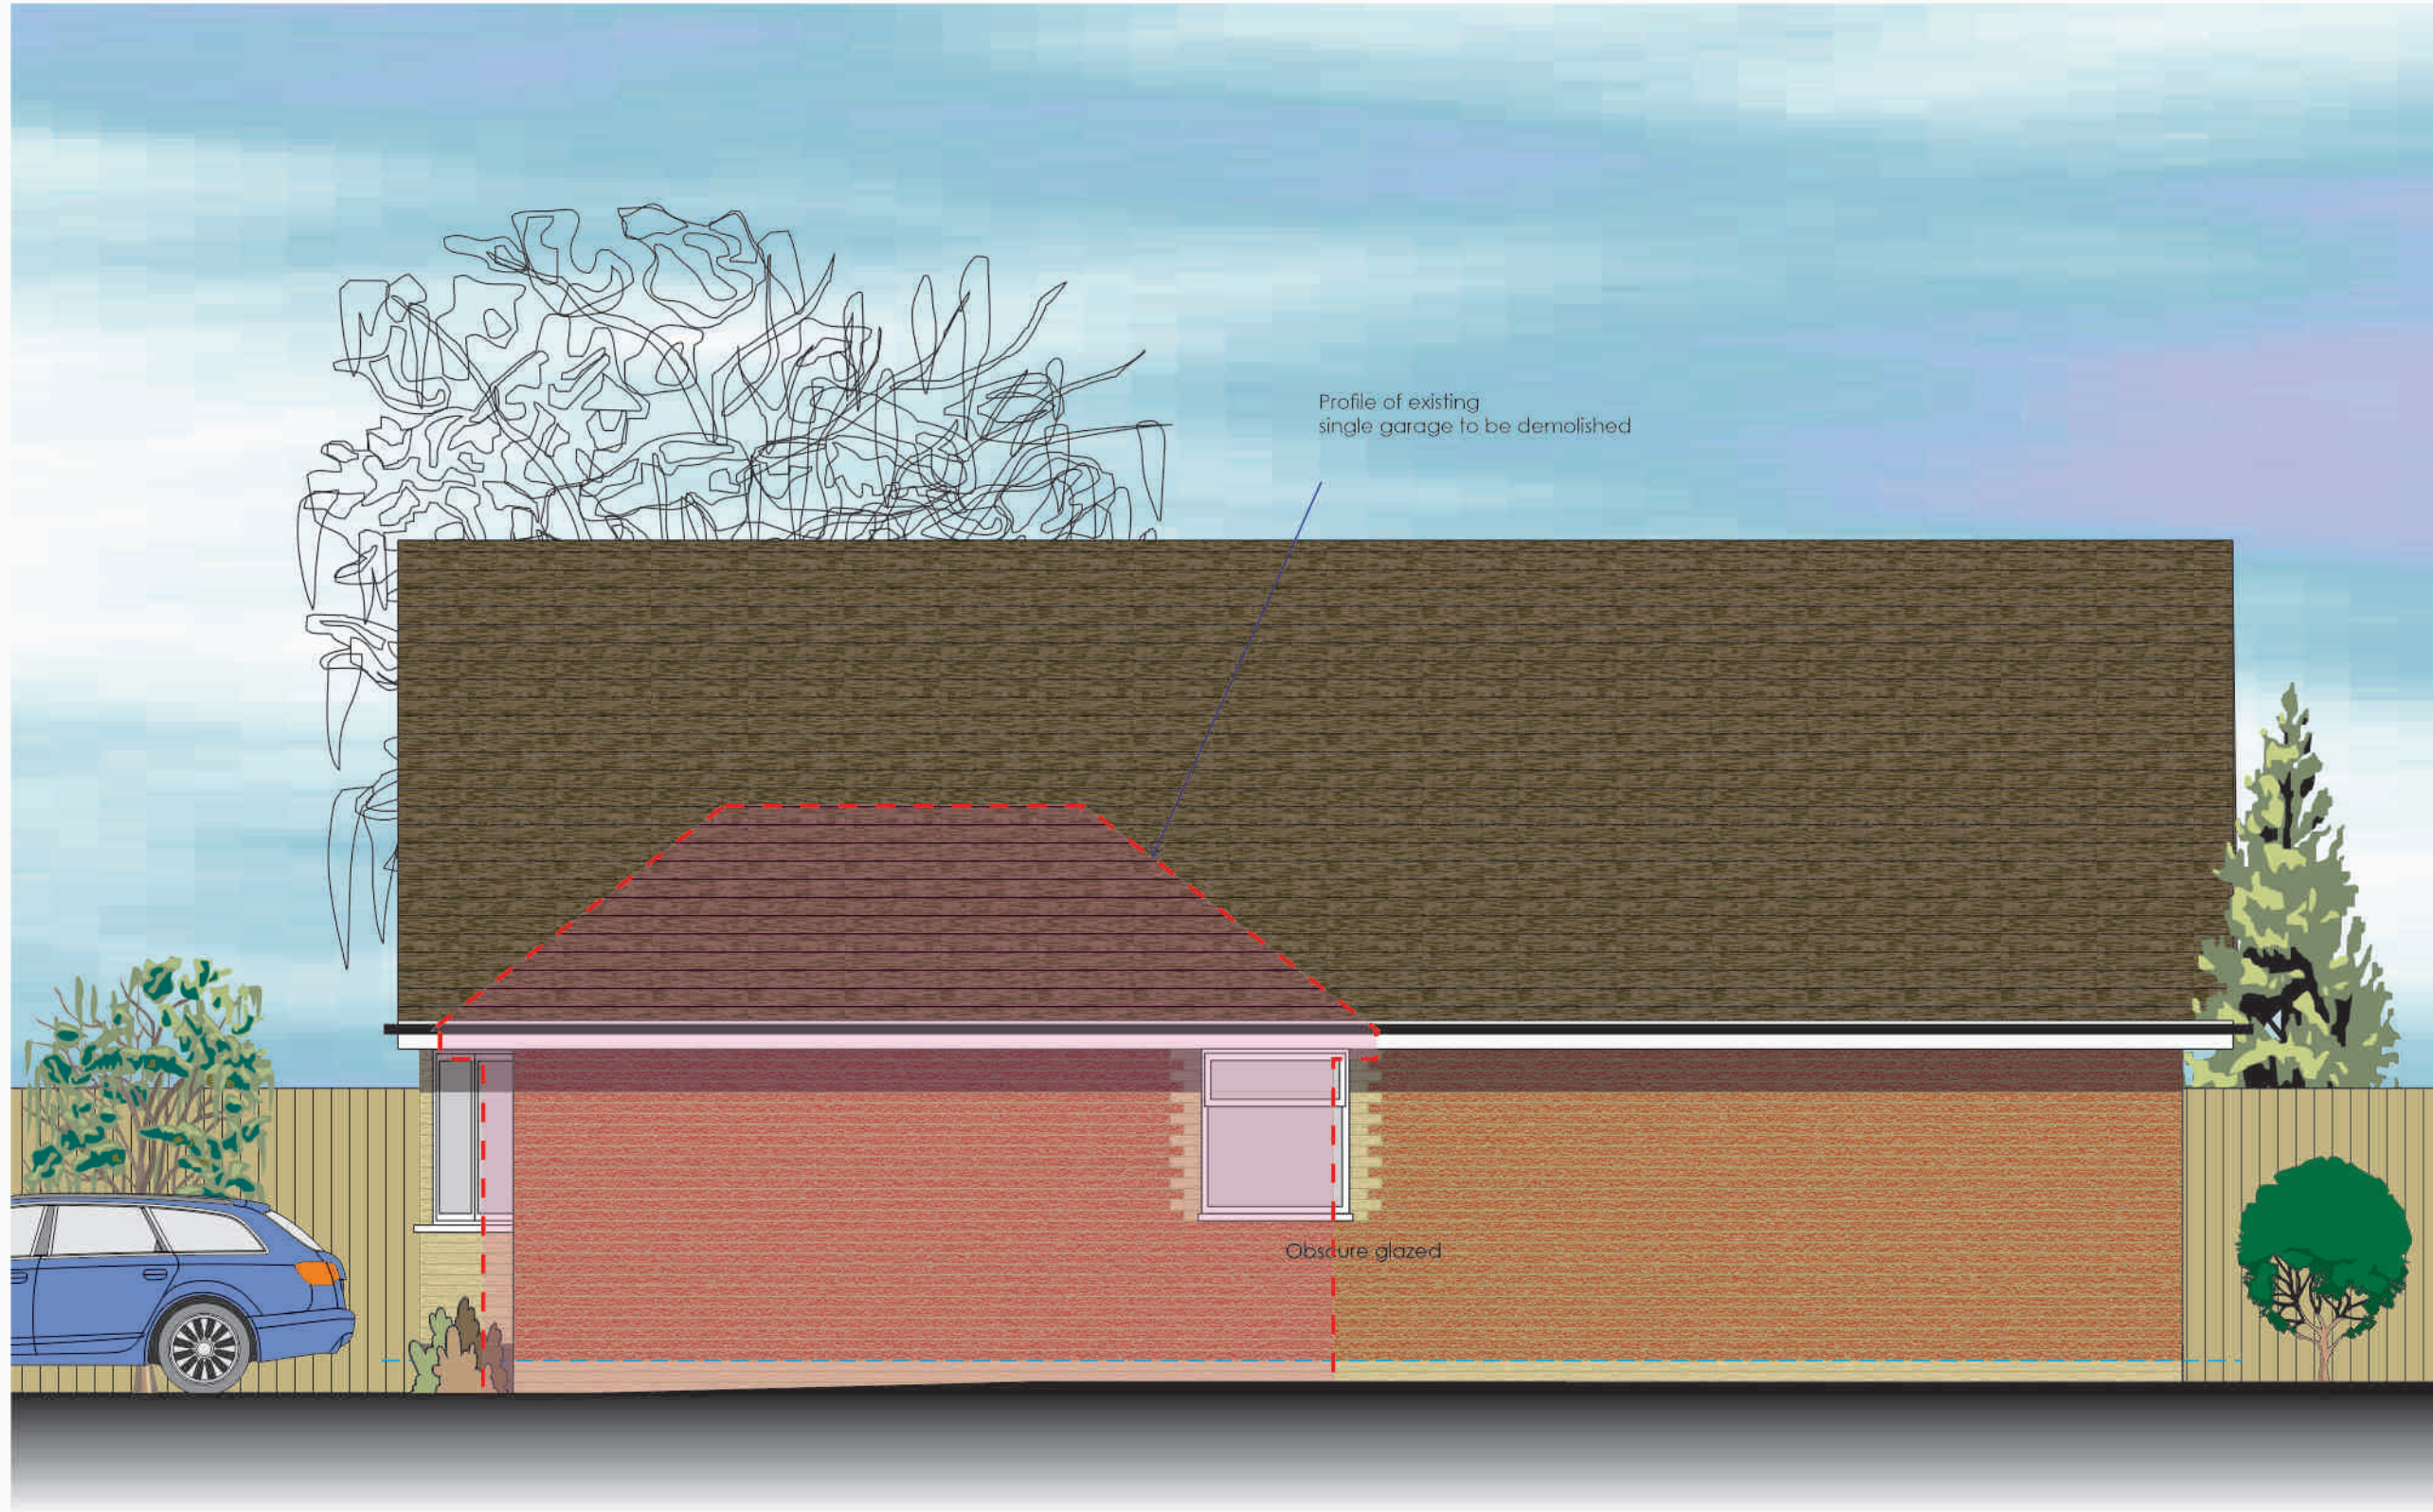