




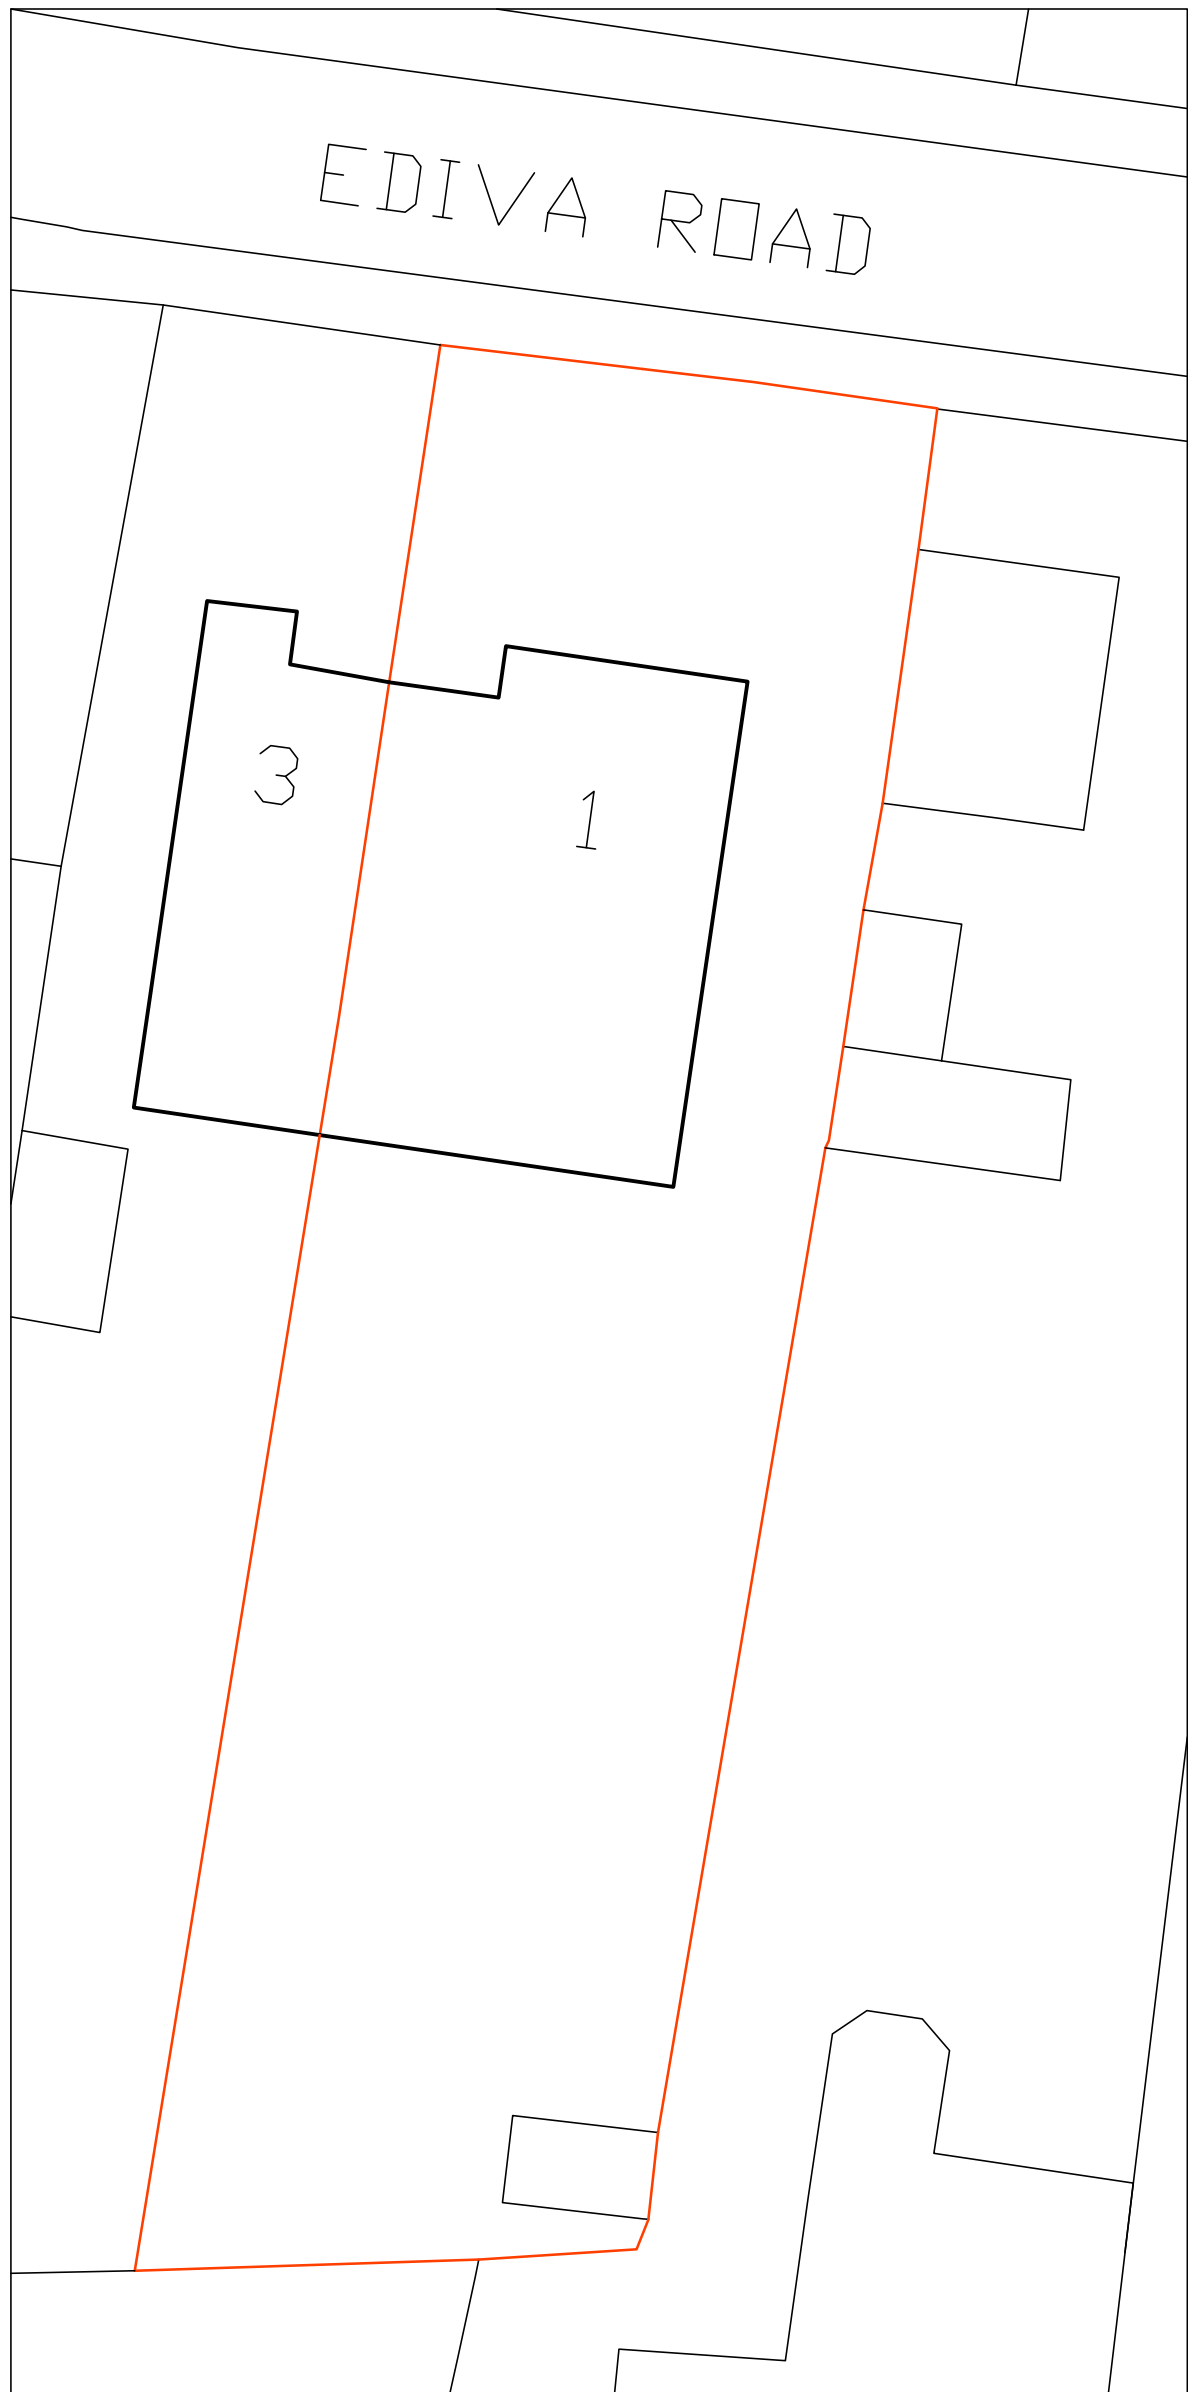

BLOCK PLAN
AS EXISTING
(1:200)

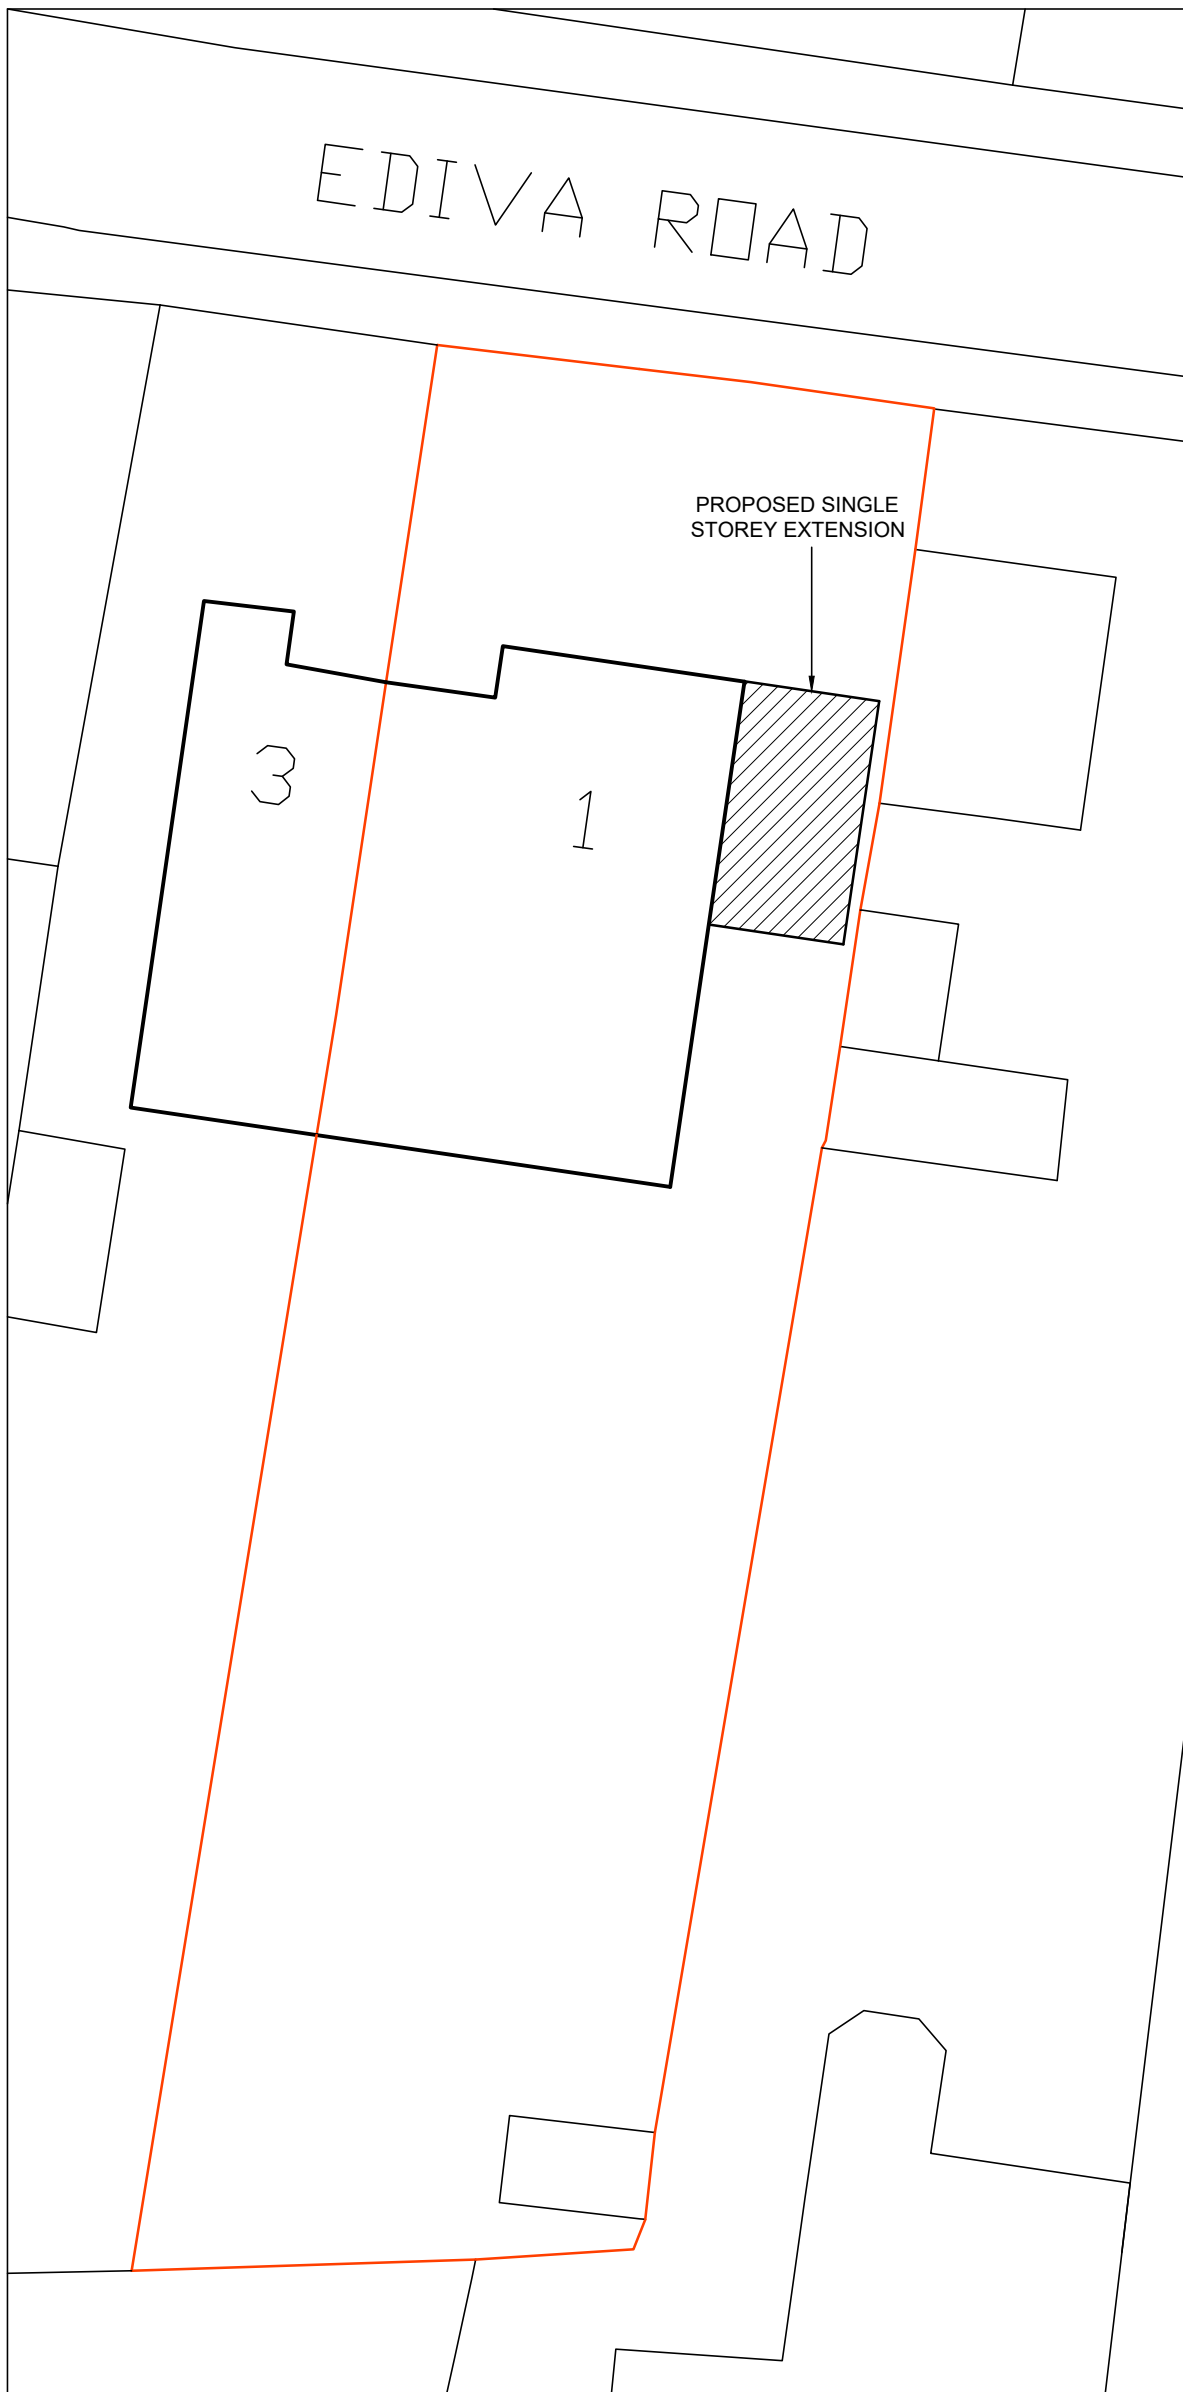

BLOCK PLAN
AS PROPOSED
(1:200)

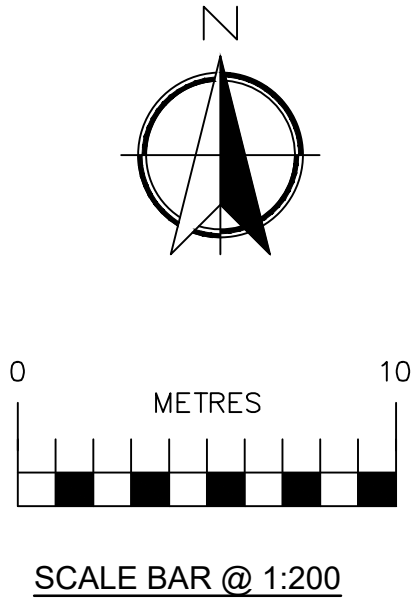

10/05/23	A	Eastern boundary location amended
Date	No	Revision
Penfold Project Services Epmarket, Wrotham Road, Meopham, Kent, DA13 0JH Telephone: 01474 816690 e-mail: apenfold448@btinternet.com		
Job Title: 1 EDIVA ROAD MEOPHAM KENT DA13 0NA		
Dwg Title: BLOCK PLANS AS EXISTING & AS PROPOSED		
Scale:	1:200 @ A2	
Dwg No.:	04A	
Date:	March 2023	