


GADS HILL PLACE
ME3 7PA

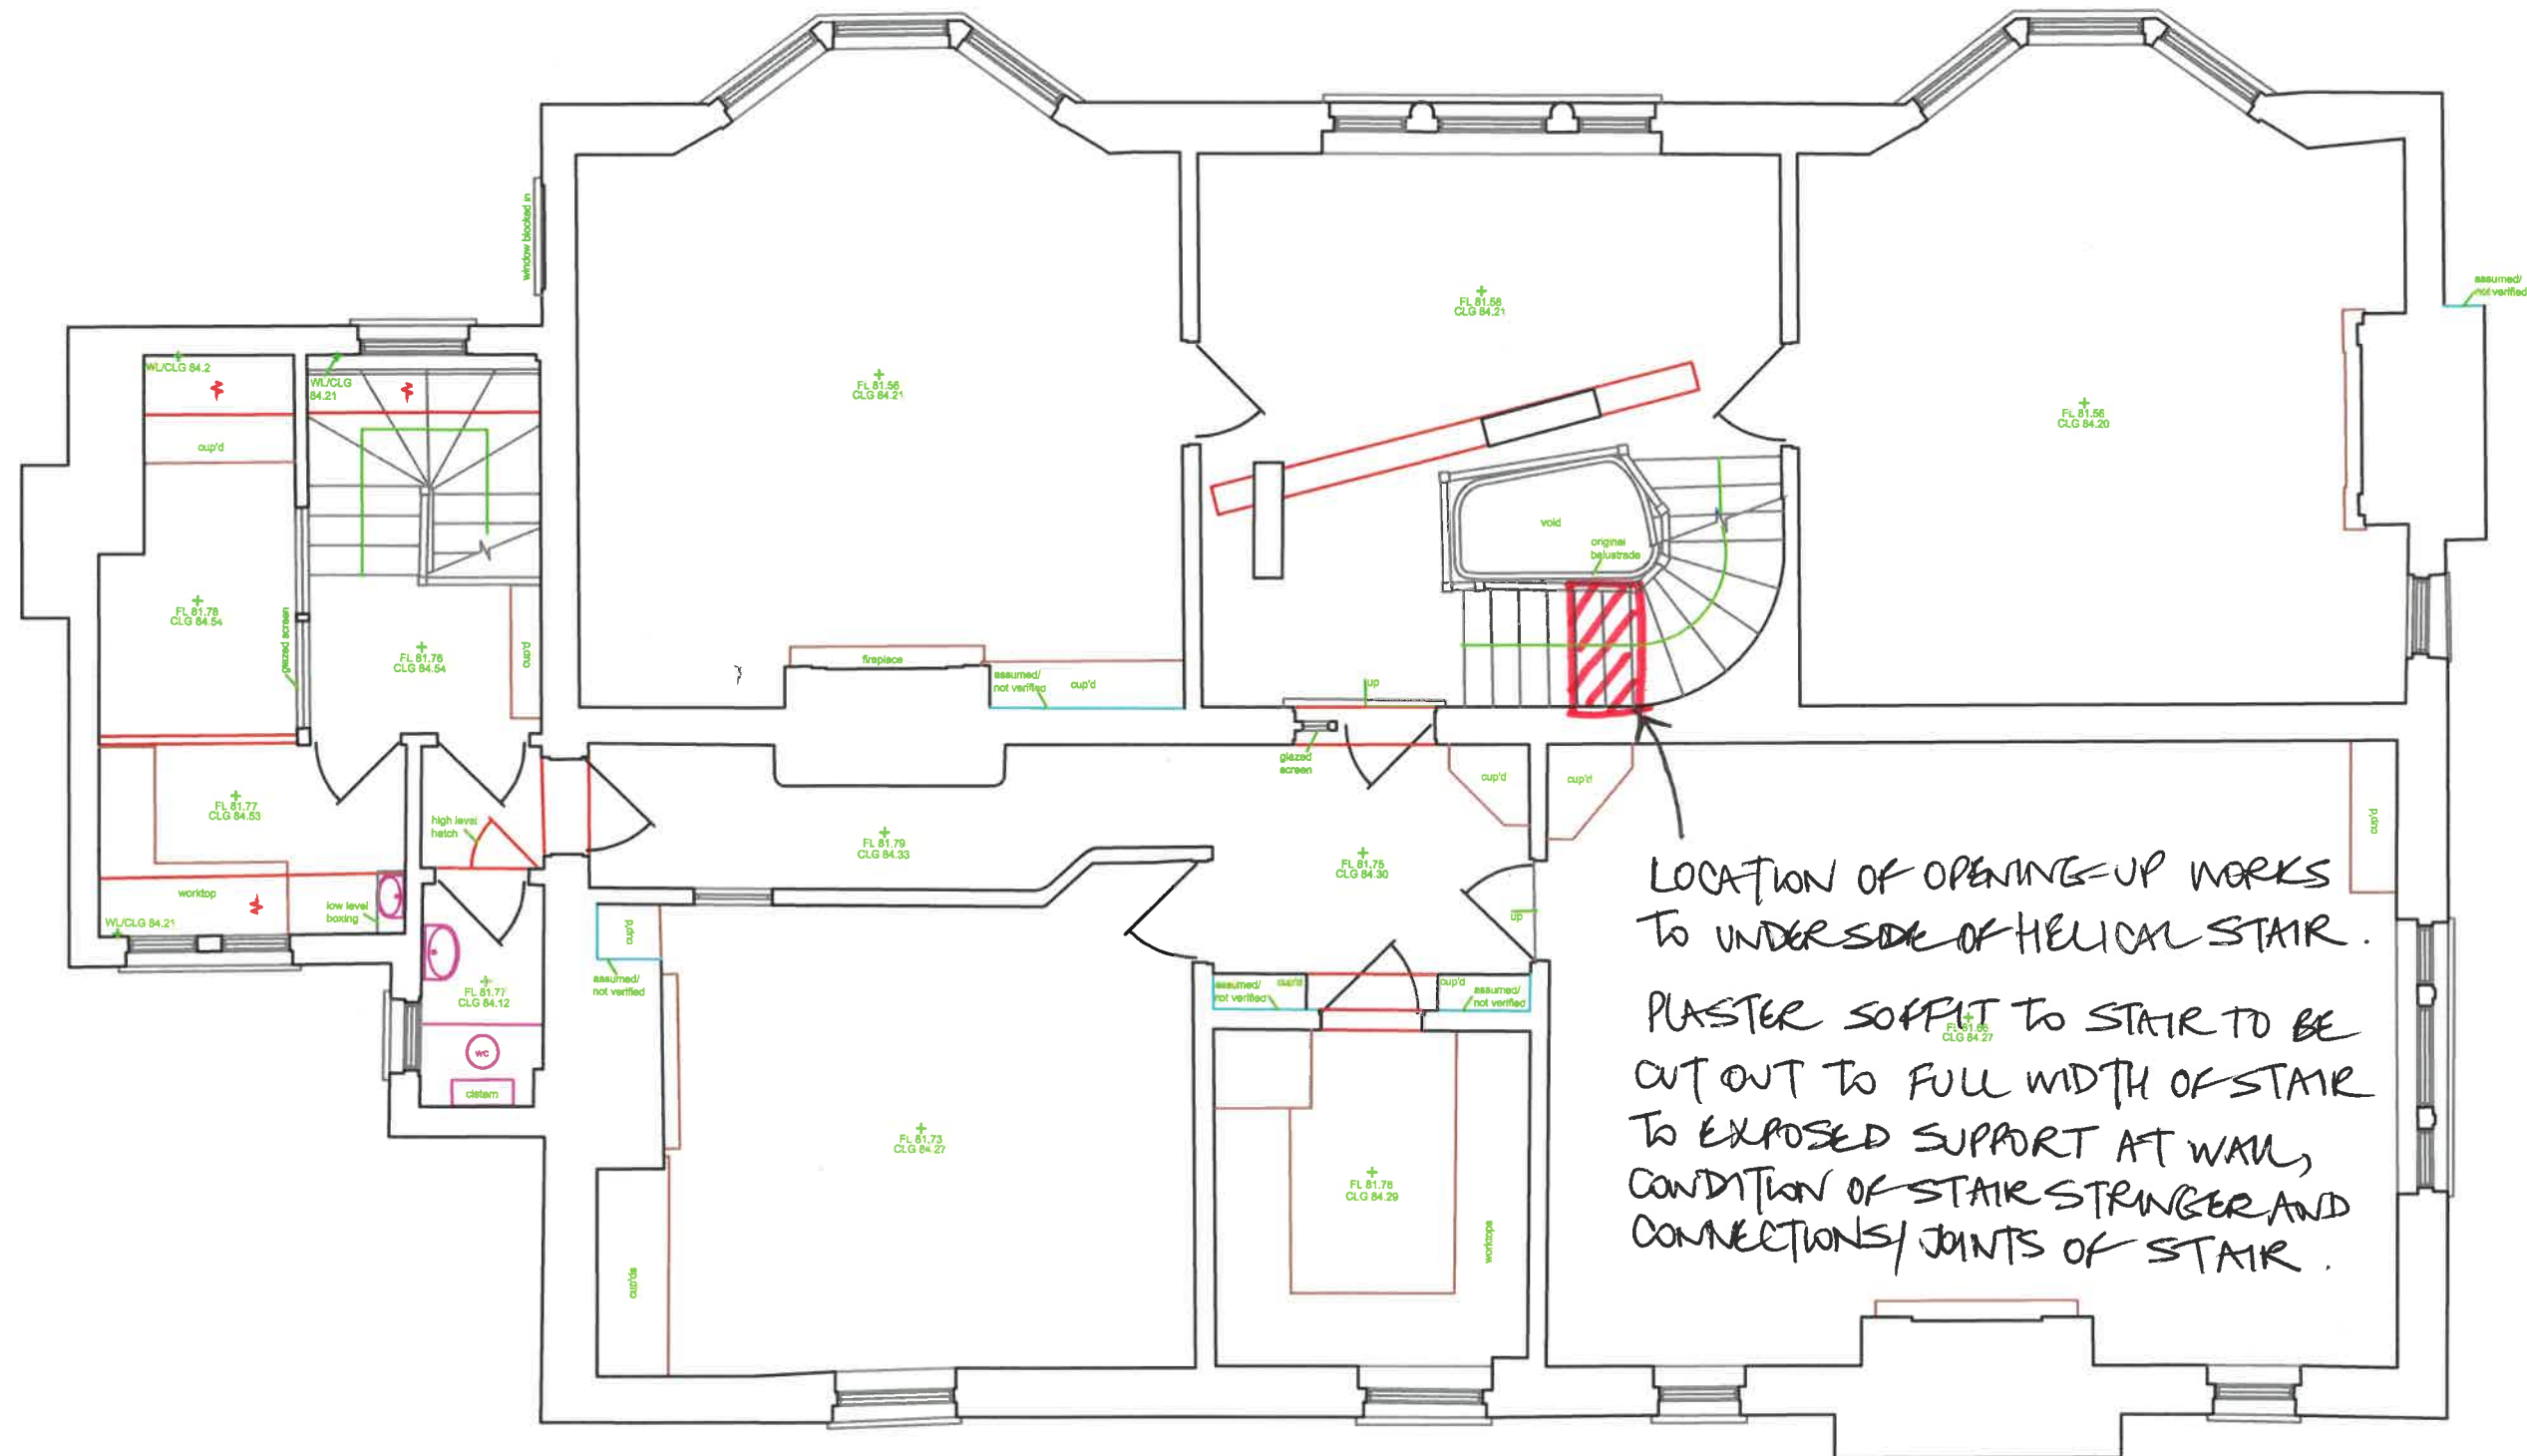

LOCATION OF OPENING-UP WORKS
TO UNDERSIDE OF HELICAL STAIR.
PLASTER SOFFIT TO STAIR TO BE
CUT OUT TO FULL WIDTH OF STAIR
TO EXPOSED SUPPORT AT WALL,
CONDITION OF STAIR STRINGER AND
CONNECTIONS/ JOINTS OF STAIR.

BUILDING LAYOUT SHOWING
GROUND TO 1ST FLOOR STAIR

ABP
U332
SK200
09/02/26