

NOTES
Do not scale

Verify all dimensions on site before commencing any work or preparing any shop drawings

All building materials, components and workmanship to comply with the appropriate Public Health Acts, Building Regulations, British & European Standards and Codes of Practice and to the appropriate manufacturers recommendations.

For all specialist work see relevant drawings

All schemes to be set out completely including buildings, roads, drainage and levels prior to the commencement of works

Sites to be checked against Land Registry plans and any necessary Easements to be established

Any discrepancies, errors or omissions to be reported to the architect for further instructions before commencement of works

K		
J		
H		
G		
F		
E		
D		
C		
B		
A		
Date	Revisions	By

D A C
Architects

21 Stone Street, Gravesend, Kent, DA11 0NP
Tel: 01474 566996 Fax: 01474 320374
Design@DACarchitects.co.uk

Project Title

Gads Hill School
Gads Hill Place
Gravesend Road. Higham.
Rochester. ME3 7PA

Client


Gads Hill School

Drawing Title


Mansion House
Ground First and Second
Helical Stair Plans

Scale	Date	Drawn By
1:50	21/05/26	LDM

Project No.	Dwg. No.	Rev.
5516	D-08	

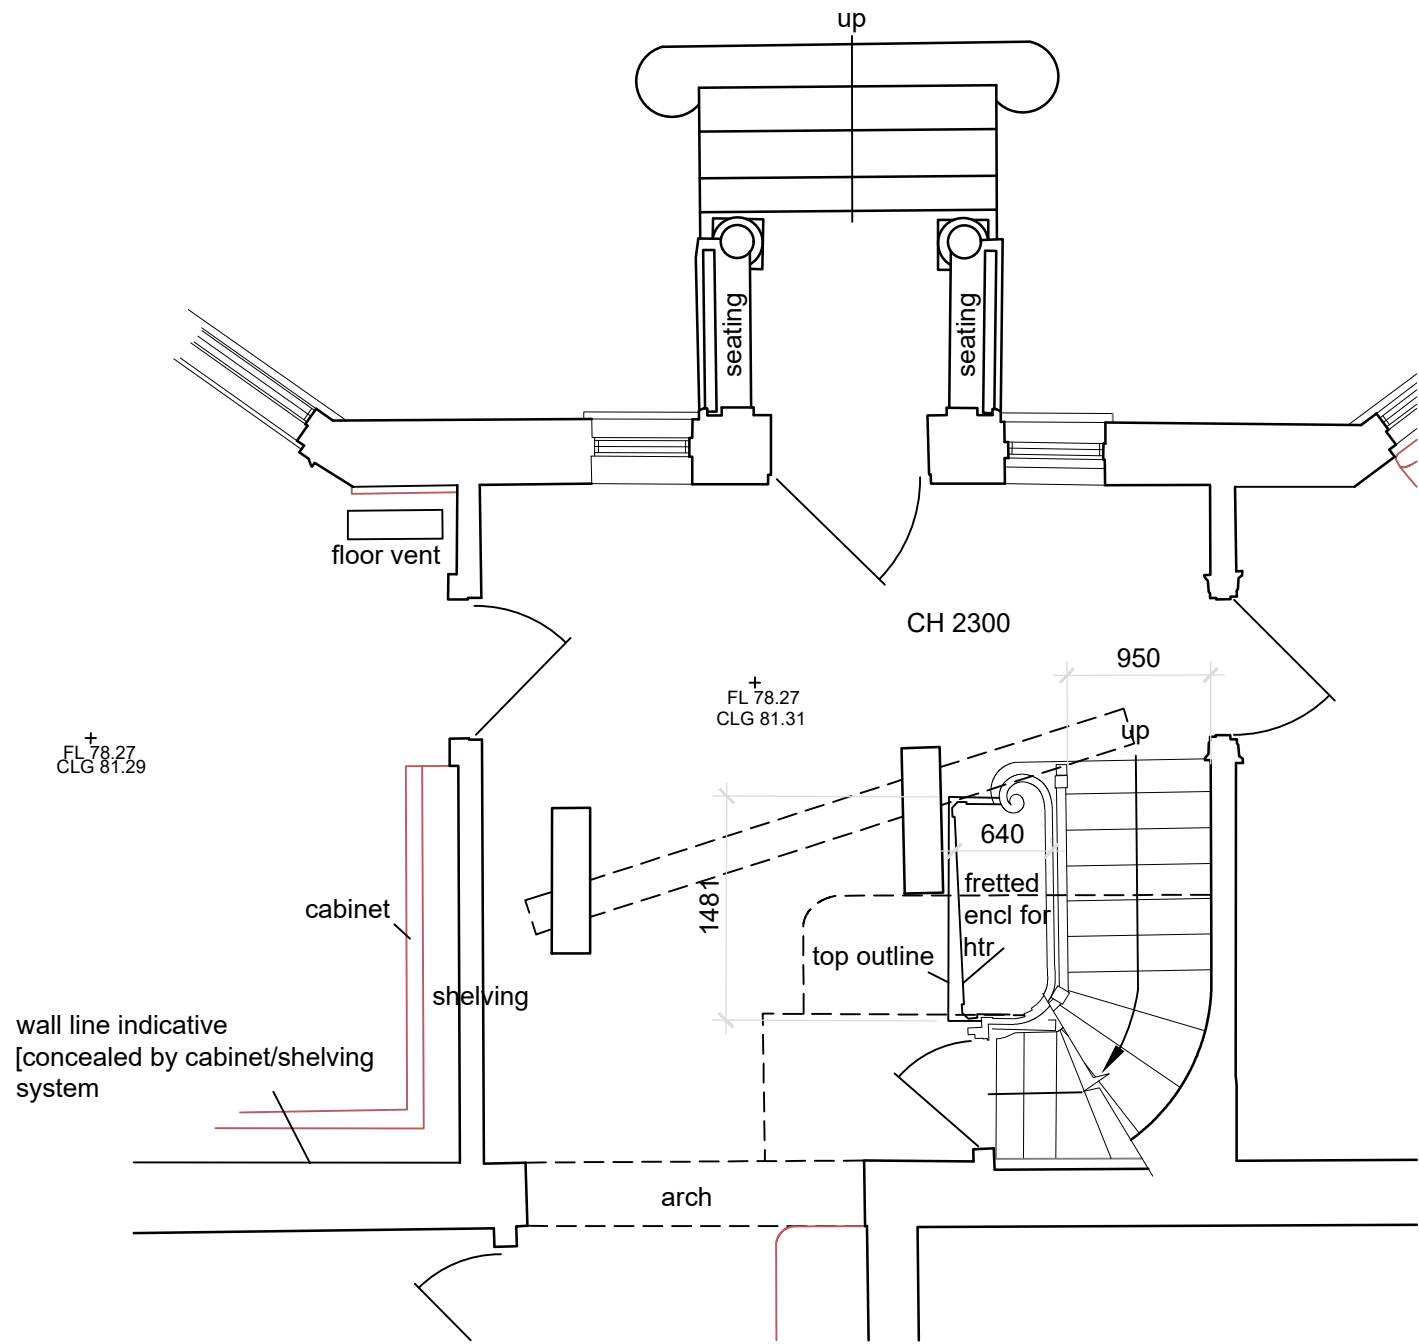


GROUND FLOOR HELICAL STAIR PLAN

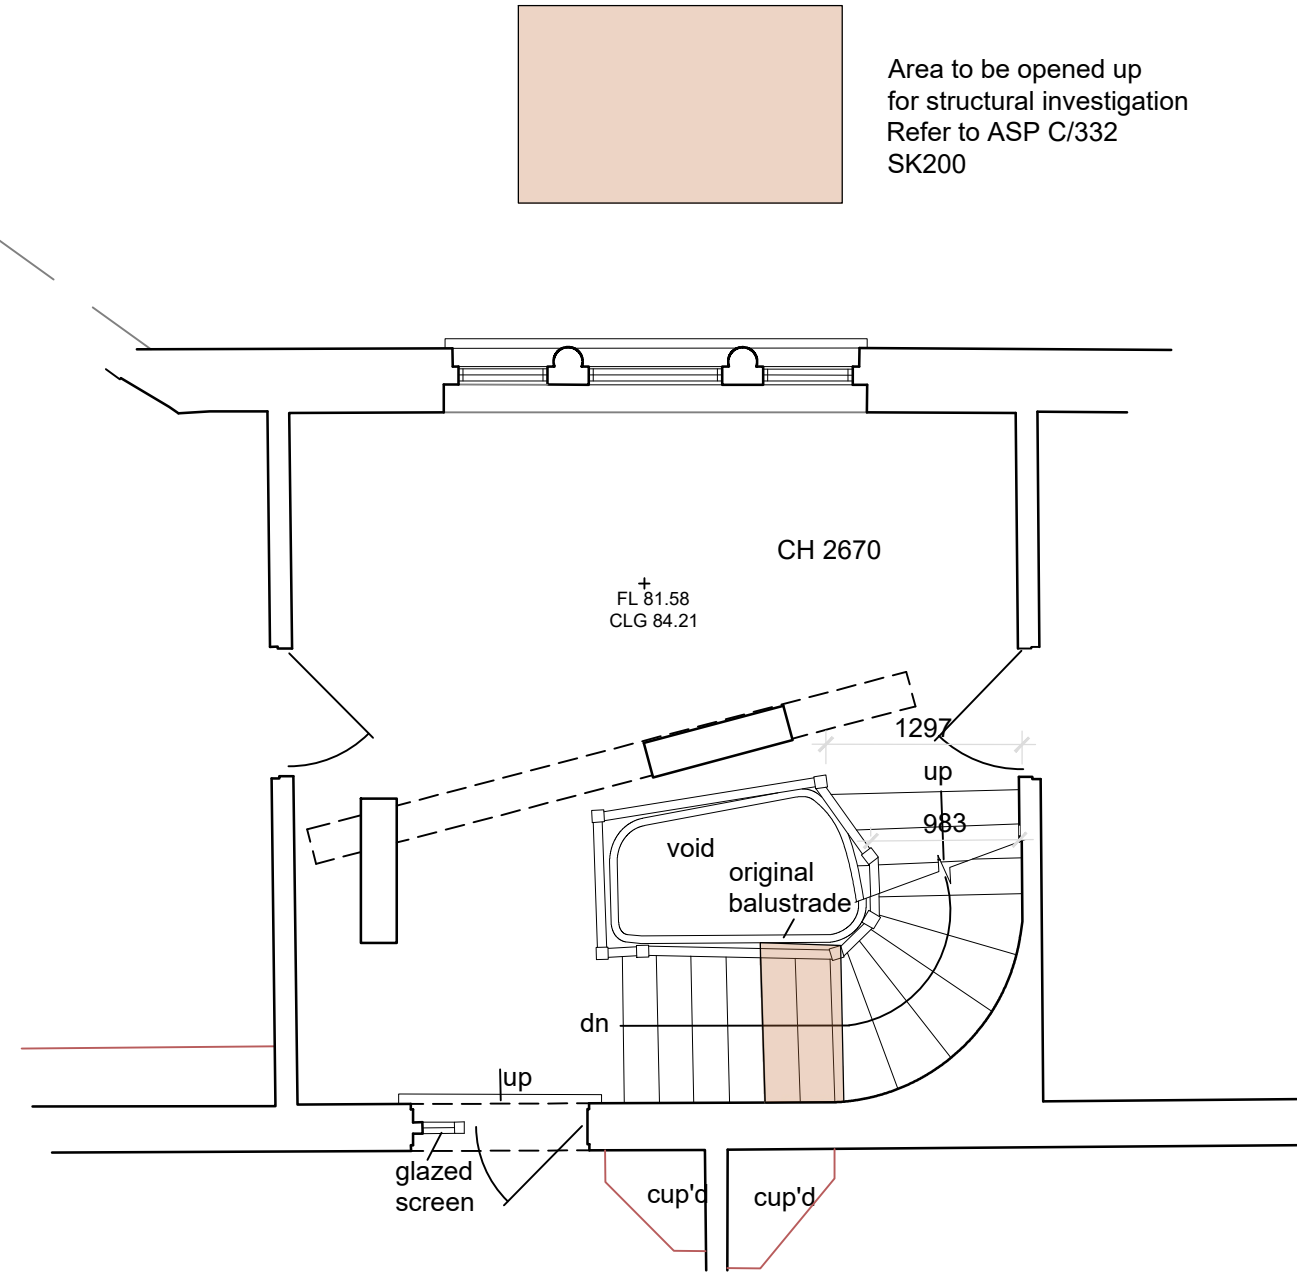

FIRST FLOOR HELICAL STAIR PLAN

The opening up works are to the underside of the plaster stair soffit at indicated location from ground to first floor level. The area is to be cut out to the full width of the stair to expose support at wall and to report condition of stairs, stringers and connection joints of stair.
The exposed area is to be provided with removable white panel to allow investigations to be concluded.
Subject to findings a further stage of work of remedial / repair work will be forthcoming.

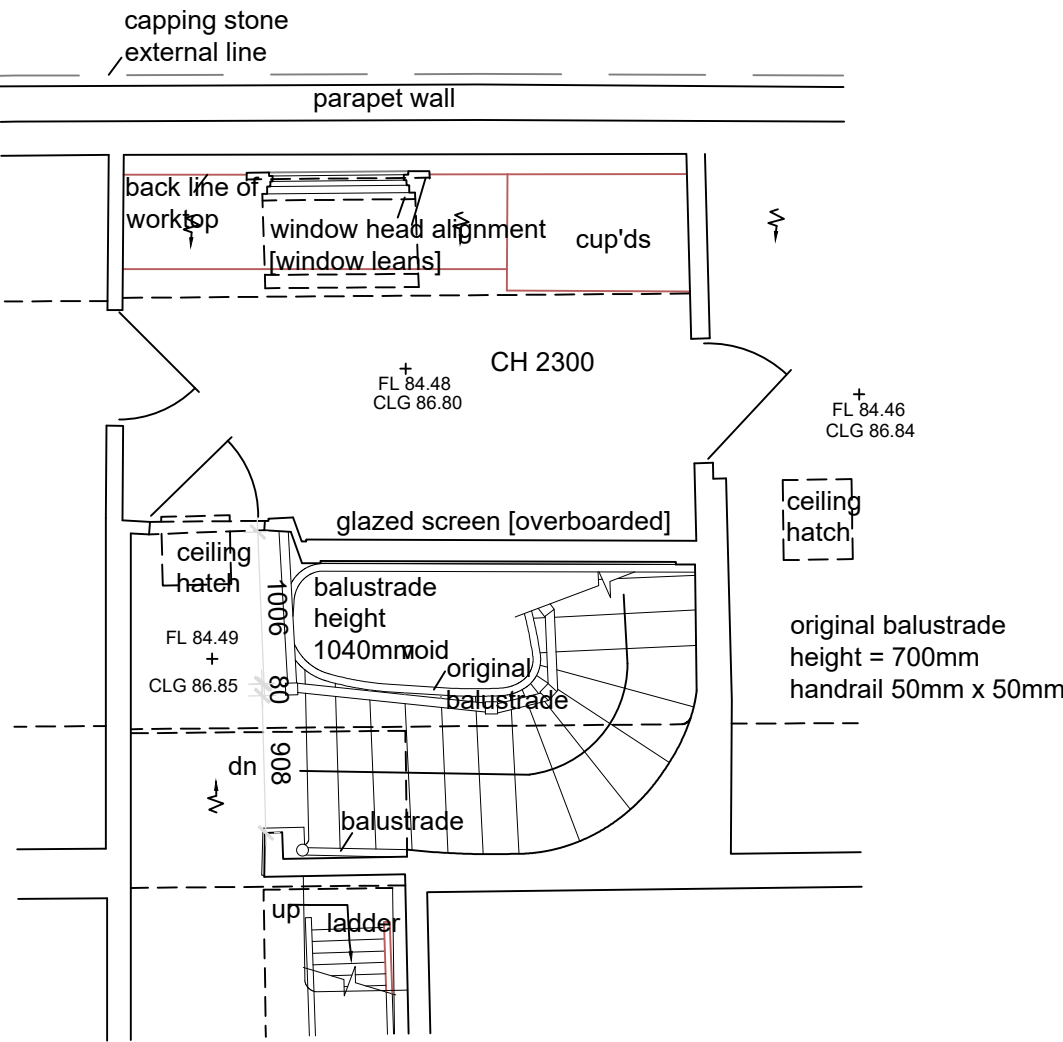

SECOND HELICAL STAIR PLAN

