



GENERAL NOTES


1. THIS DRAWING IS TO BE READ IN CONJUNCTION WITH ALL RELEVANT ENGINEERS, ARCHITECTS AND SPECIALISTS DRAWINGS AND THE SPECIFICATION.
2. ALL WORK IS TO BE CARRIED OUT IN ACCORDANCE WITH THE RELEVANT BRITISH STANDARDS, EUROPEAN NORMS, CODES OF PRACTICE AND BUILDING PRACTICE.
3. ALL DIMENSIONS ARE TO BE CHECKED BY THE CONTRACTOR PRIOR TO STARTING THE WORKS ON SITE. ANY DISCREPANCIES ARE TO BE REPORTED TO THE ENGINEER IMMEDIATELY.
4. ALL DRAINAGE SYSTEMS WILL NEED TO BE INSTALLED AND DESIGNED FOR SUITABLE LOADING REQUIREMENTS.
5. THE CONTRACTOR SHALL OBTAIN PRIOR APPROVAL AND ALL NECESSARY LICENCES FROM THE HIGHWAY AUTHORITY AND/OR SEWERAGE UNDERTAKER BEFORE CARRYING OUT ANY WORKS.

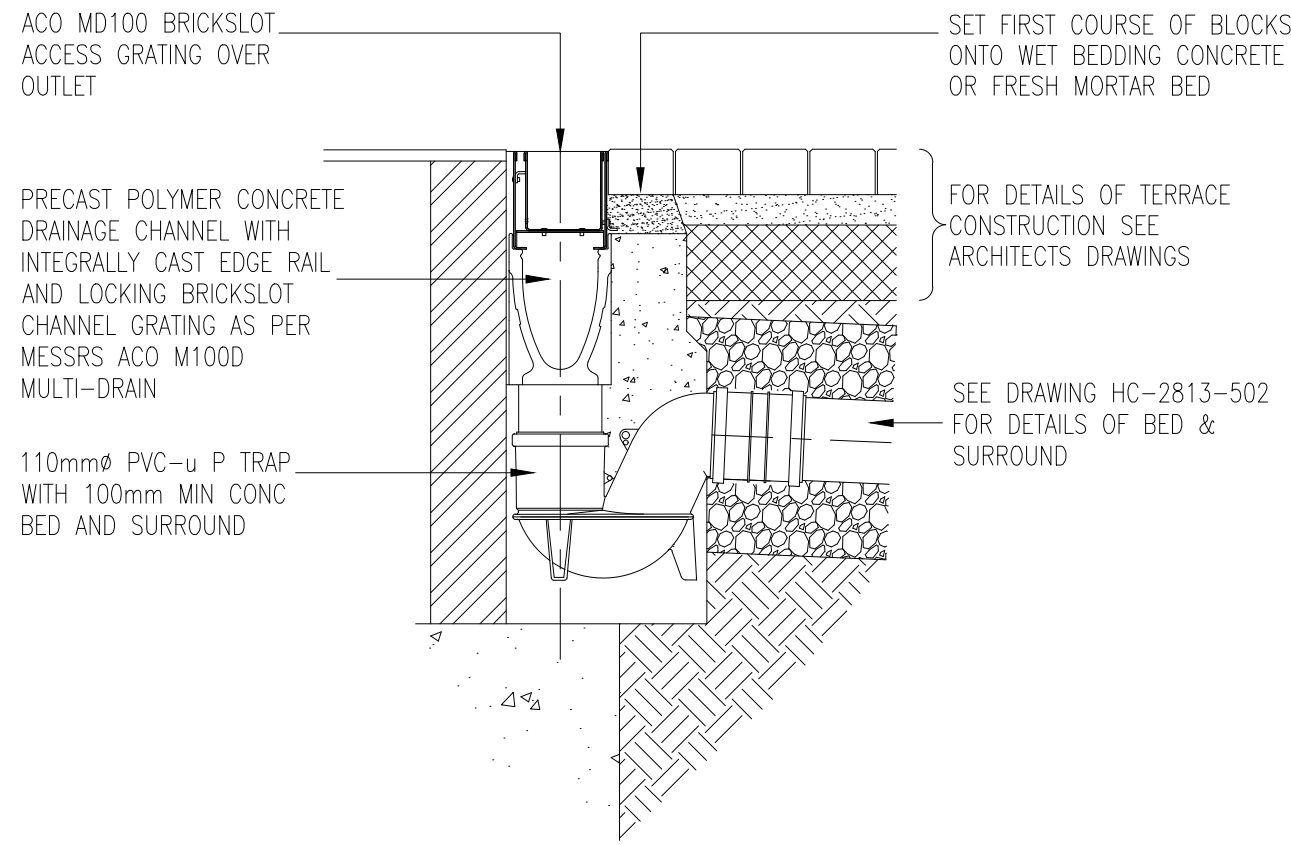


DETAIL OF PRECAST POLYESTER CONCRETE DRAINAGE CHANNEL WITH BRICKSLOT ACCESS GRATING AND TRAPPED OUTLET
SCALE 1:10

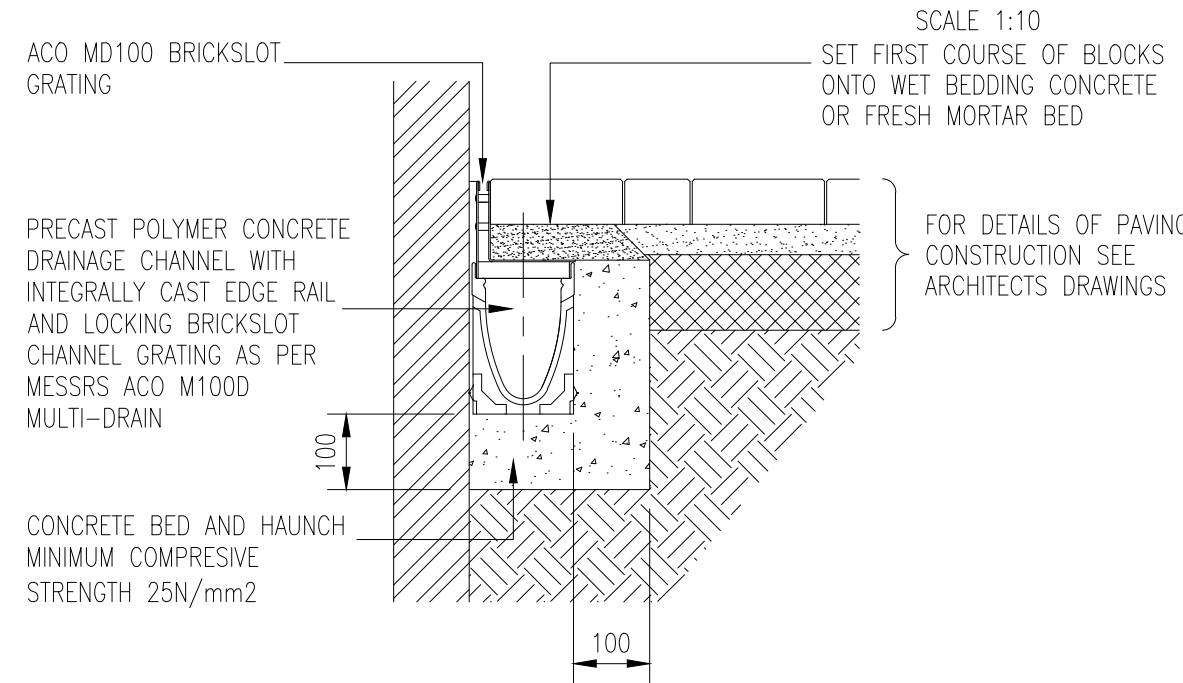


DETAIL OF PRECAST POLYESTER CONCRETE DRAINAGE CHANNEL WITH BRICKSLOT GRATING
SCALE 1:10

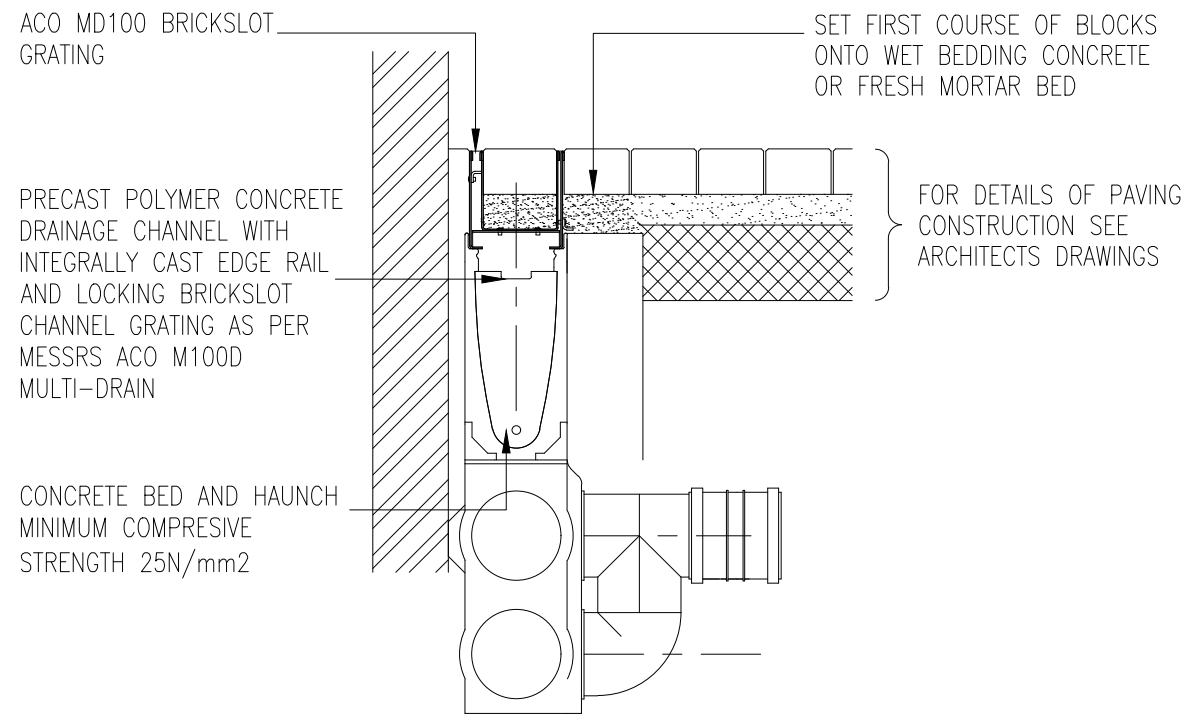


DETAIL OF PRECAST POLYESTER CONCRETE DRAINAGE CHANNEL WITH BRICKSLOT GRATING
SCALE 1:10

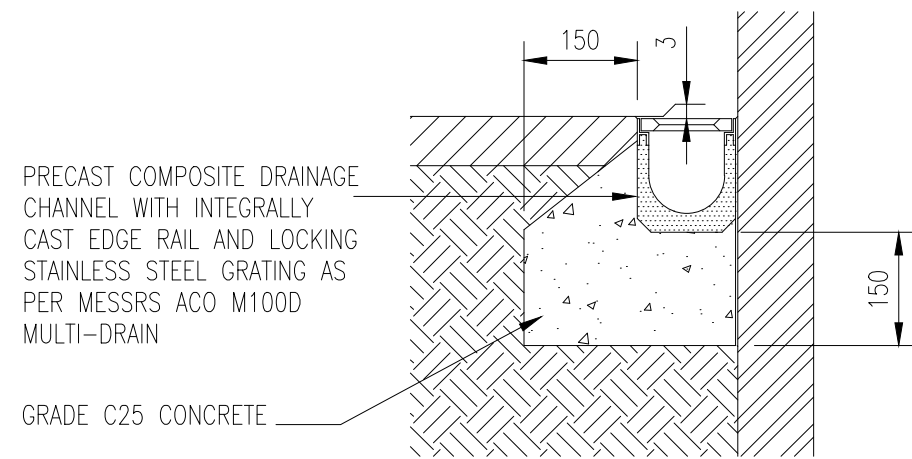


DETAIL OF PRECAST COMPOSITE DRAINAGE CHANNEL
SCALE 1:10

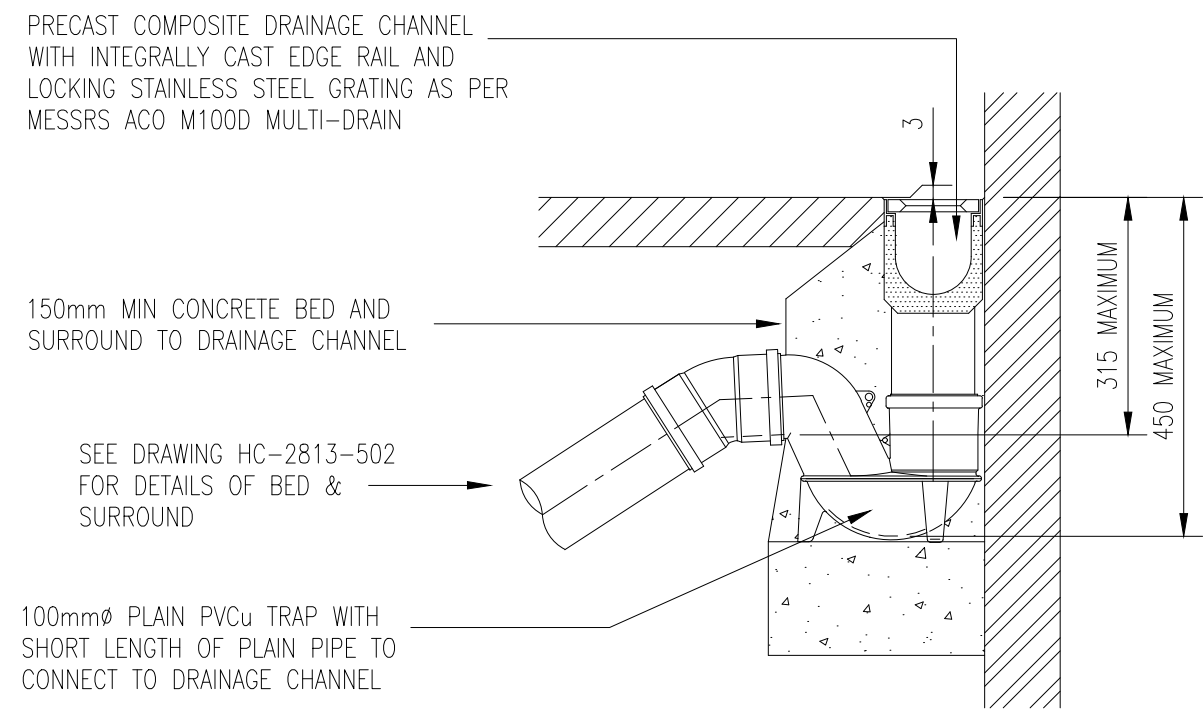


DETAIL OF TRAPPED OUTLET FROM PRECAST COMPOSITE DRAINAGE CHANNEL
SCALE 1:10

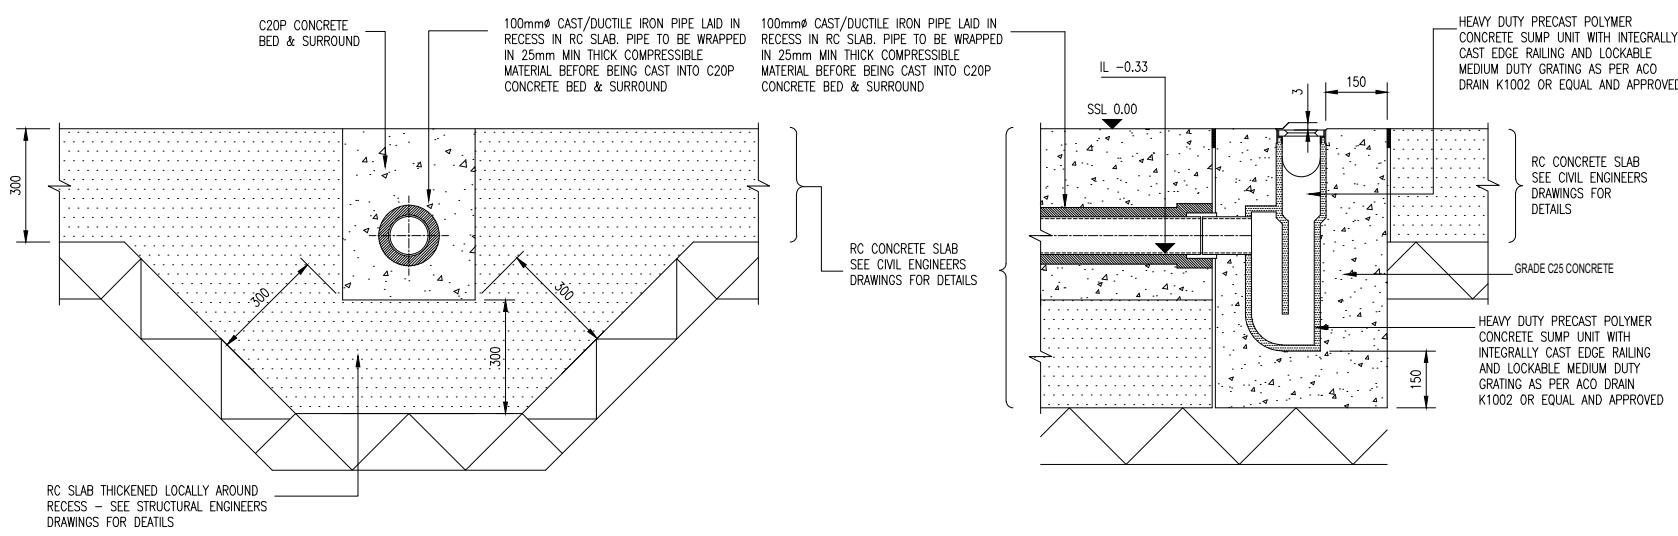


TYPICAL DETAIL OF PRECAST POLYMER CONCRETE CHANNEL DRAIN AND SUMP UNIT IN EXTRA THICK CONCRETE ROAD CONSTRUCTION
SCALE 1:10

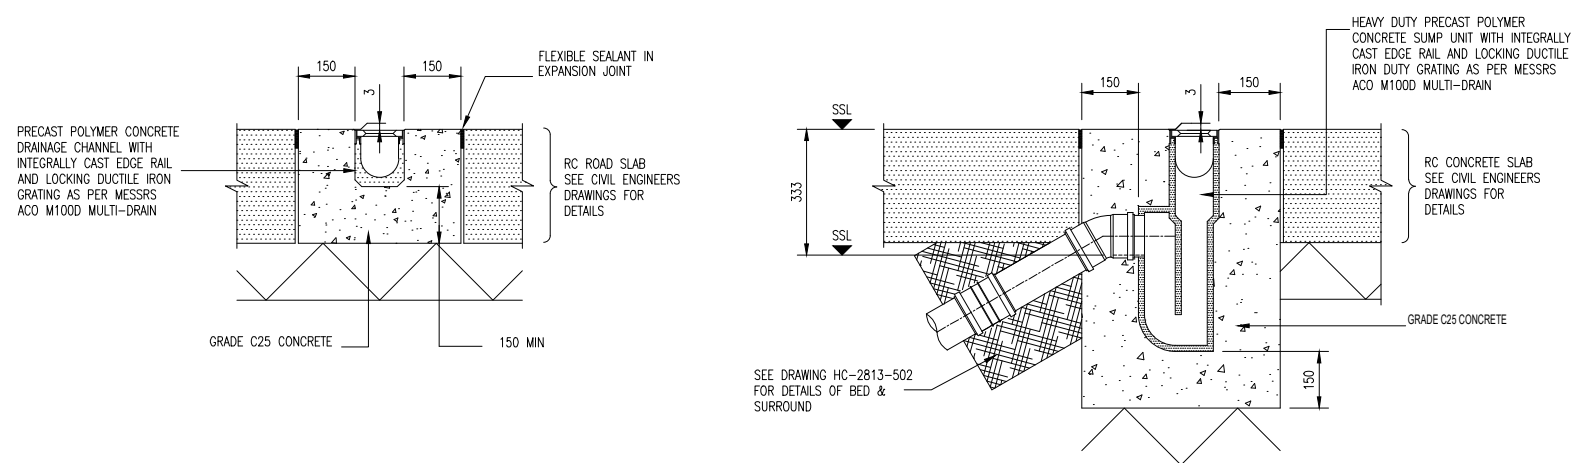

TYPICAL DETAIL OF PRECAST POLYMER CONCRETE CHANNEL DRAIN AND SUMP UNIT IN CONCRETE ROAD CONSTRUCTION
SCALE 1:10

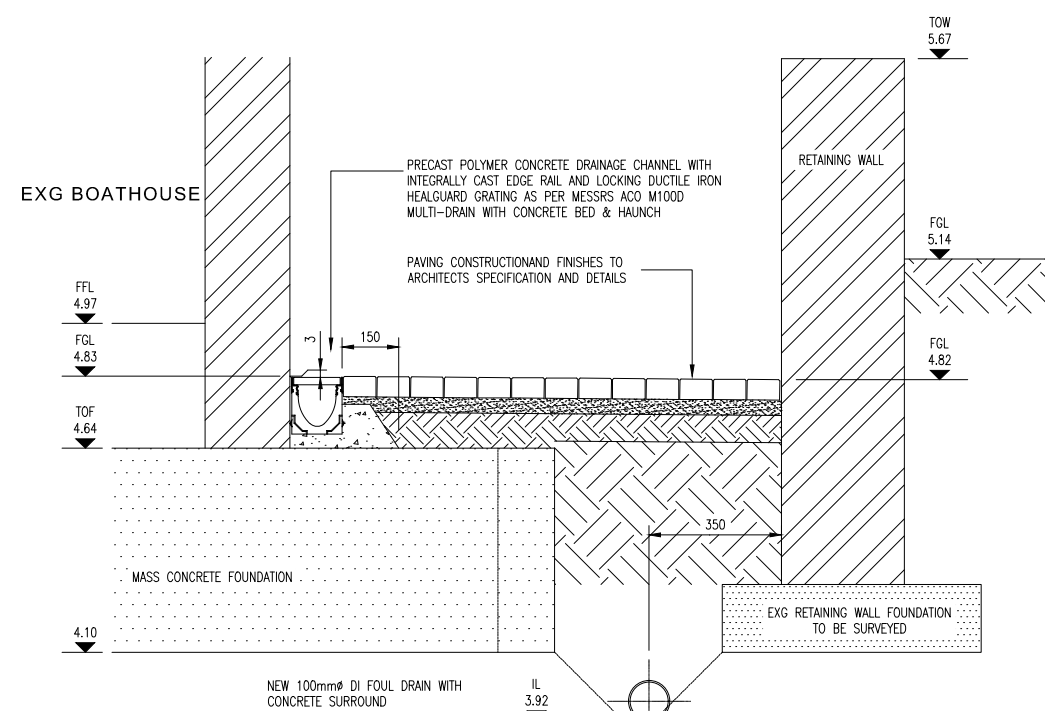

DETAIL OF PRECAST POLYESTER CONCRETE DRAINAGE CHANNEL (SECTION AA')
SCALE 1:10

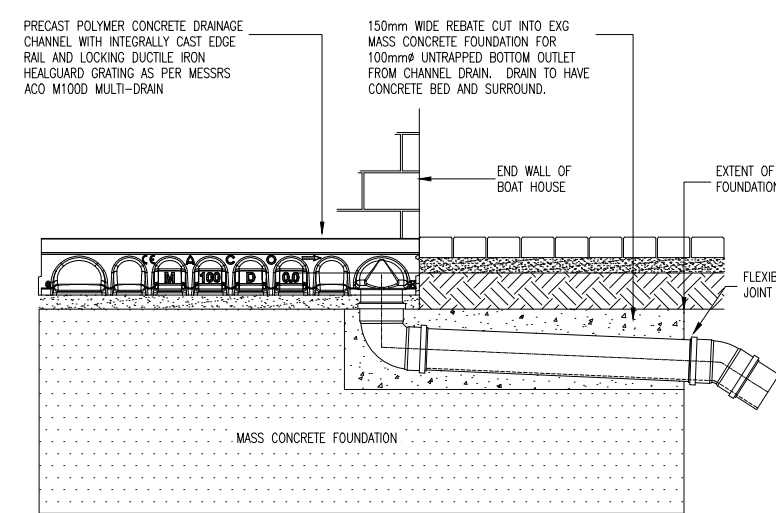

DETAIL OF PRECAST POLYESTER CONCRETE DRAINAGE CHANNEL CONNECTION (BOATHOUSE)
SCALE 1:10

Rev	Description	Author	Checked	Date
C0	For construction	JS	SMB	07/02/25
P2	Boathouse drainage details included	JS	EC	31/01/25
P1	First issue	JS	JA	07/08/24

CLIENT
Mile Property Group

PROJECT
Custom House, The Terrace, Gravesend

SCALE	PROJ REF	ORIGINATOR	CHECKED BY
VARIES	2813	JS	JA

HC DWG REF.
2813_DWG_r10_ACO Details

DWG TITLE	DWG No.
TYPICAL DETAIL OF PRECAST POLYMER CONCRETE DRAINAGE	HC-2813-504