


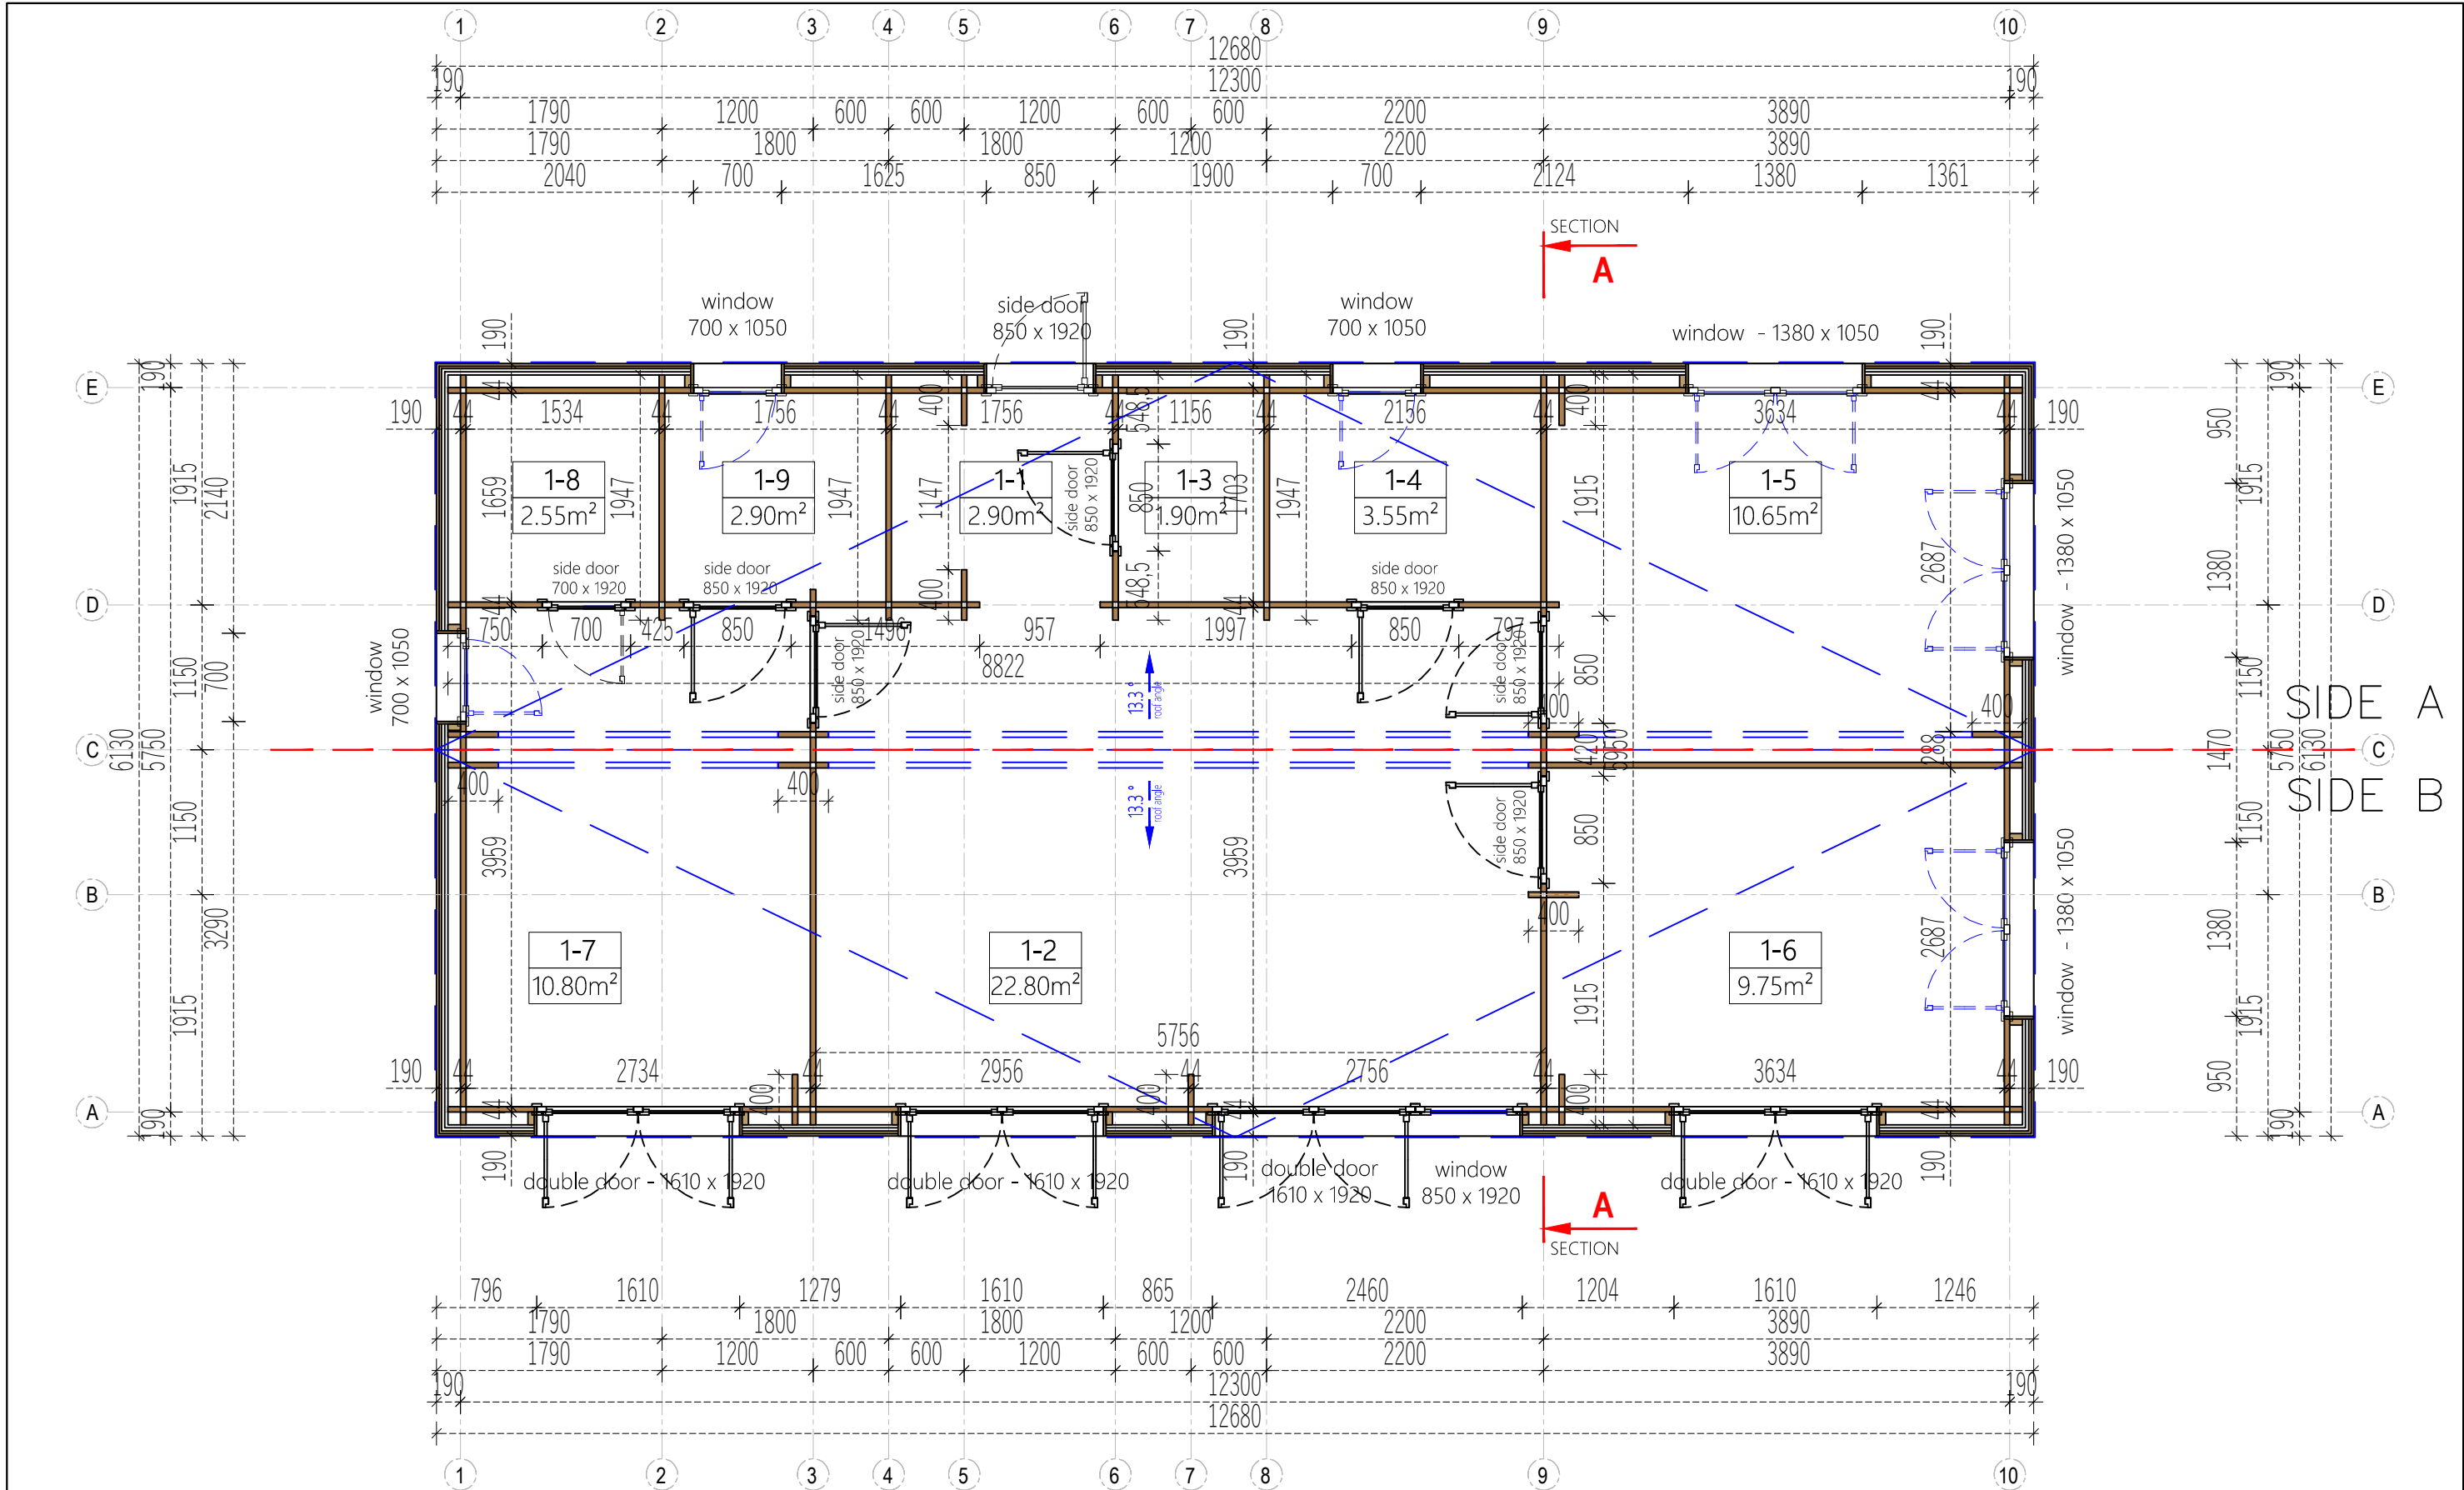

	Project Nr.				Interior area	67.80 m²	Wall thickness		44+cladding	D.T.	Paper size / scale		A3 / 1:50		
	-				Built - up area	70.70 m²	Built height	min	2365						
	-		Name		Date			Roof angle	13.30 °					max	3035
						Roof area		80.50 m²	▲					-	
						Description		FLOOR PLAN							